EXHIBITS



LIST OF EXHIBITS

1. General Plan -- Site Y-15 - New Mexico
2. Ownership, Hydrology, Drainage and Test Boring Locations -- Site Y-15 - New Mexico
3. Plan and Profile - North Branch Site Y-15 - New Mexico
4. Plan and Profile - North Branch Site Y-15 - New Mexico
5. Plan and Profile - Southeast Branch Site Y-15 - New Mexico
6. Plan and Profile - Southeast Branch Site Y-15 - New Mexico
7. Plan and Profile - Southwest Branch Site Y-15 - New Mexico
8. Plan and Profile - Southwest Branch Site Y-15 - New Mexico
9. General Plan -- Site Y-23 - Arizona
10. Ownership, Hydrology, Drainage and Test Boring Locations -- Site Y-23 - Arizona
11. Plan and Profile - North Branch Site Y-23 - Arizona
12. Plan and Profile - North Branch Site Y-23 - Arizona
13. Plan and Profile - Southeast Branch Site Y-23 - Arizona
14. Plan and Profile - Southeast Branch Site Y-23 - Arizona
15. Plan and Profile - Southwest Branch Site Y-23 - Arizona
16. Plan and Profile - Southwest Branch Site Y-23 - Arizona
17. Railway Plan and Details
18. Typical Sections
19. Alternate No. 1 and Sections

List of Exhibits (continued)

20. Building Complex Plot Plan

21. Laboratory Building Floor Plans

22. Laboratory Building Elevations and Sections

23. Shops Building, Garages and Central Power Plant -- Plan Elevation and Section

24. Dormitory Building - Plan, Elevation and Section


R10W | R9W | R8W | R7W | R6W | R5W

T1N / T1S

T1S / T2S

T2S / T3S

T3S / T4S

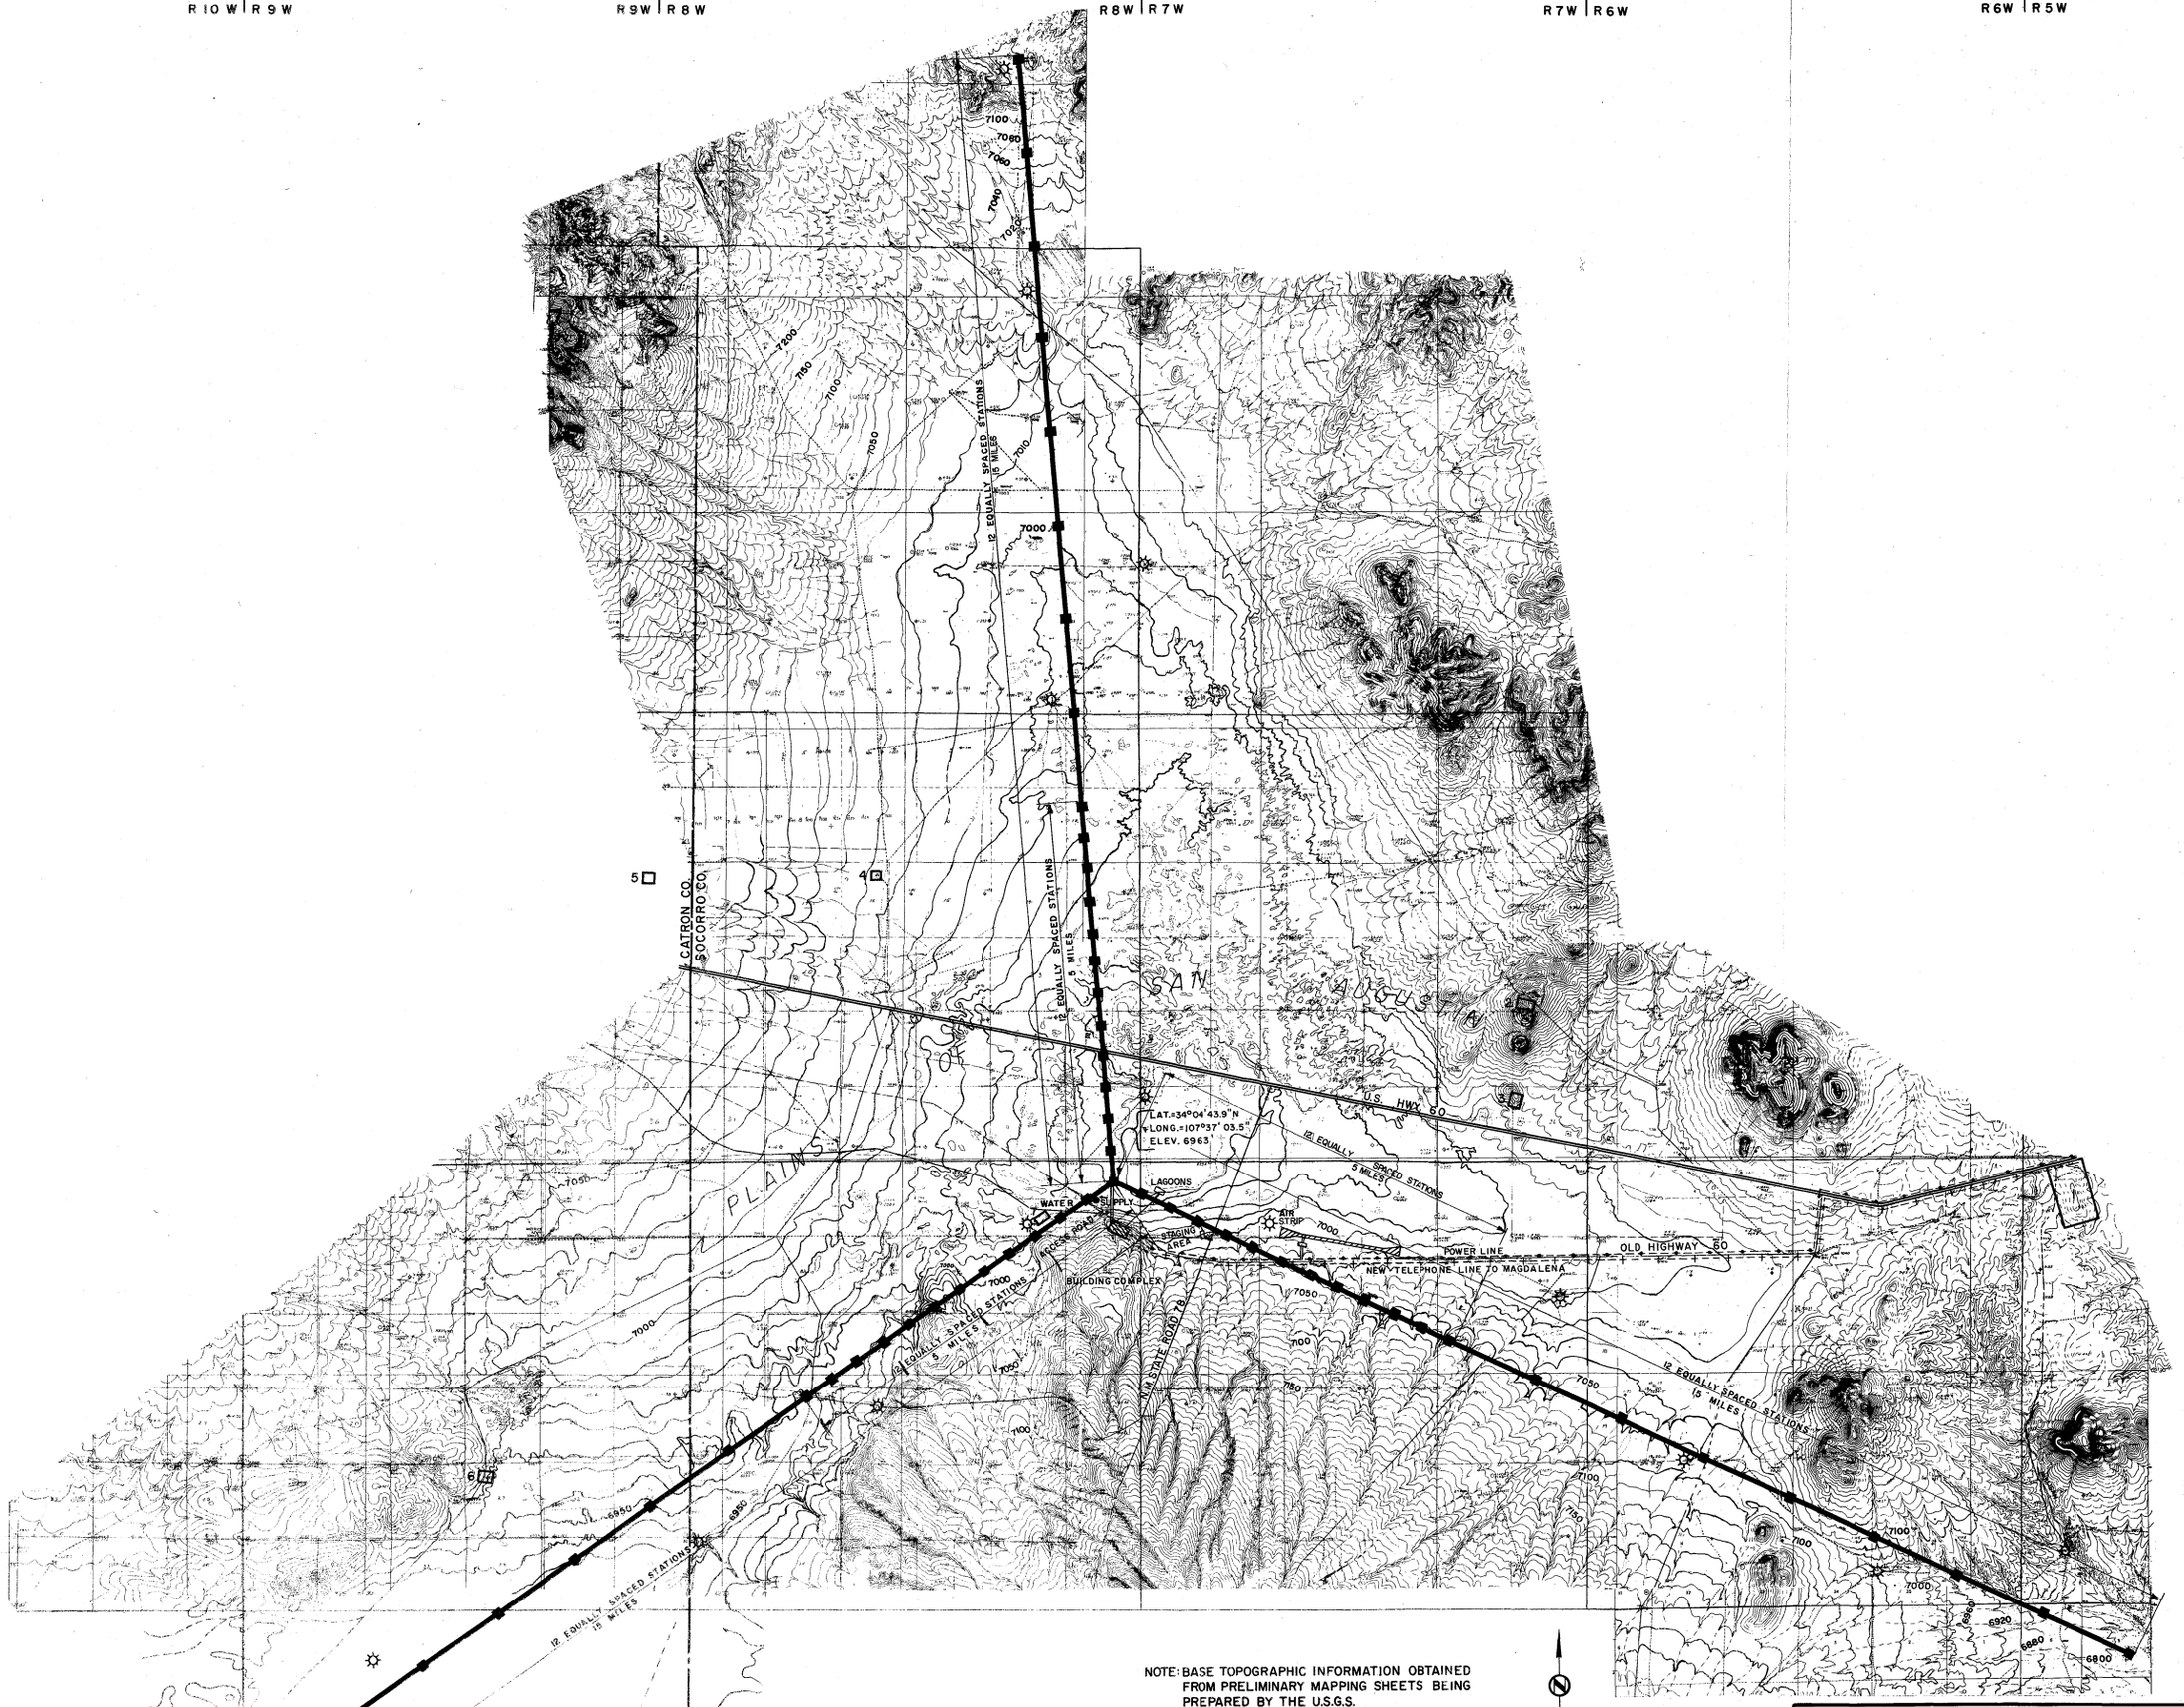

NOTE: BASE TOPOGRAPHIC INFORMATION OBTAINED FROM PRELIMINARY MAPPING SHEETS BEING PREPARED BY THE U.S.G.S.

CONTOUR INTERVAL 10' & 20'

0 1/2 1 2 3 4

Scale 1" = 1 Mile

☼ — WATER WELLS

□ — CONSTRUCTION MATERIAL SOURCE
1, 4, 5 & 6 = GRAVEL; 2 & 3 = ROCK; 7 = CLAY

R10W | R9W | R8W | R7W

V L A SITE DEVELOPMENT STUDY

FOR

THE ASSOCIATED UNIVERSITIES, INC.

GENERAL PLAN

SITE, Y-15, NEW MEXICO

LIMBAUGH ENGINEERS, INC.

DATE: JULY 1966	SCALE: 1"= 1 MILE	EXHIBIT I

NOTE: THIS DRAWING IS NOT TO SCALE, IT HAS

R10W | R9W — R9W | R8W — R8W | R7W — R7W | R6W — R6W | R5W

T1N / T1S — T2S / T3S — T3S / T4S

#10 #9 #8 #1 #2 #5 #6 #7 #3 #4

CIBOLA NATIONAL FOREST

JAY TAYLOR

DRAINAGE AREA 252 SQ. MI.

DRAINAGE AREA 164 SQ. MI.

SAN AUGUSTINE PLAINS

CATRON CO. SOCORRO CO.

MICHAEL HARRIET

U.S. HWY. 60

W. W. BENTON

MAGDELENA STOCK DRIVEWAY

DRAINAGE AREA 84 SQ. MI.

DRAINAGE AREA 53 SQ. MI.

DRAINAGE AREA 24 SQ. MI.

THOMAS R. & PAT JAMES

B.E. WALKER

MALCOLM S. MAJORS, JR.

MARVIN AKE C-N RANCH

DRAINAGE AREA 20 SQ. MI.

TRINIDAD GARCIA

LEGEND

BORE HOLES #1
DRAINAGE FLOWS
WATERSHED
WYE BRANCHES
RANCH BOUNDARY
PRIVATE
STATE

Scale: 1" = 1 Mile

R10W | R9W — R9W | R8W — R8W | R7W — R7W | R6W


LIMBAUGH ENGINEERS, INC.


V L A SITE DEVELOPMENT STUDY
FOR
THE ASSOCIATED UNIVERSITIES, INC.

OWNERSHIP, HYDROLOGY, DRAINAGE & TEST BORING LOCATIONS
SITE, Y-15, NEW MEXICO

DATE: JULY 1966 | SCALE: 1" = 1 MILE | EXHIBIT 2

NOTE: THIS DRAWING IS NOT TO SCALE, IT HAS BEEN REDUCED FROM THE ORIGINAL.

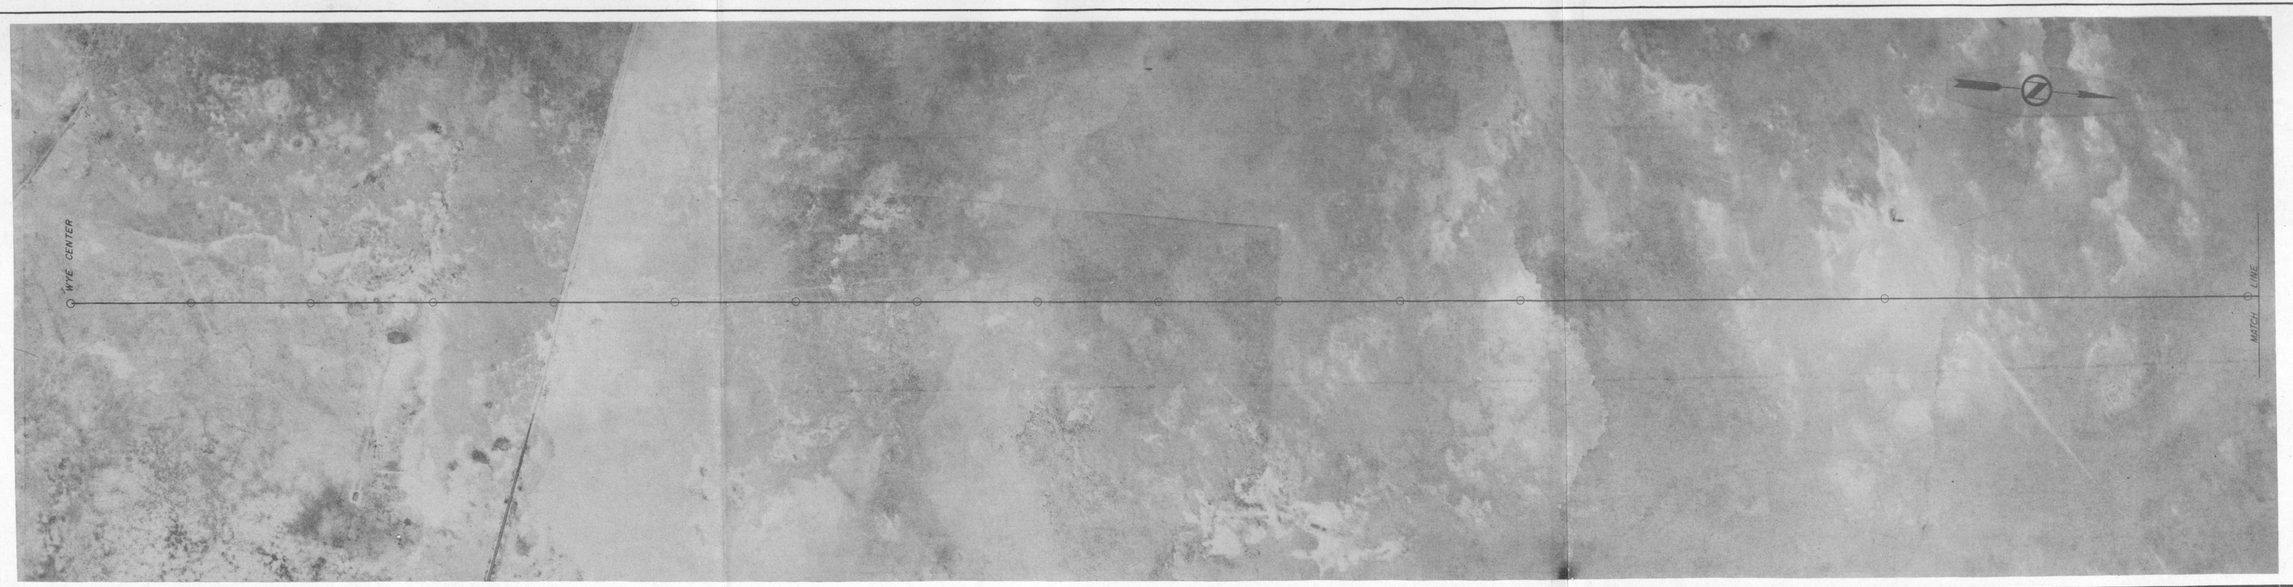

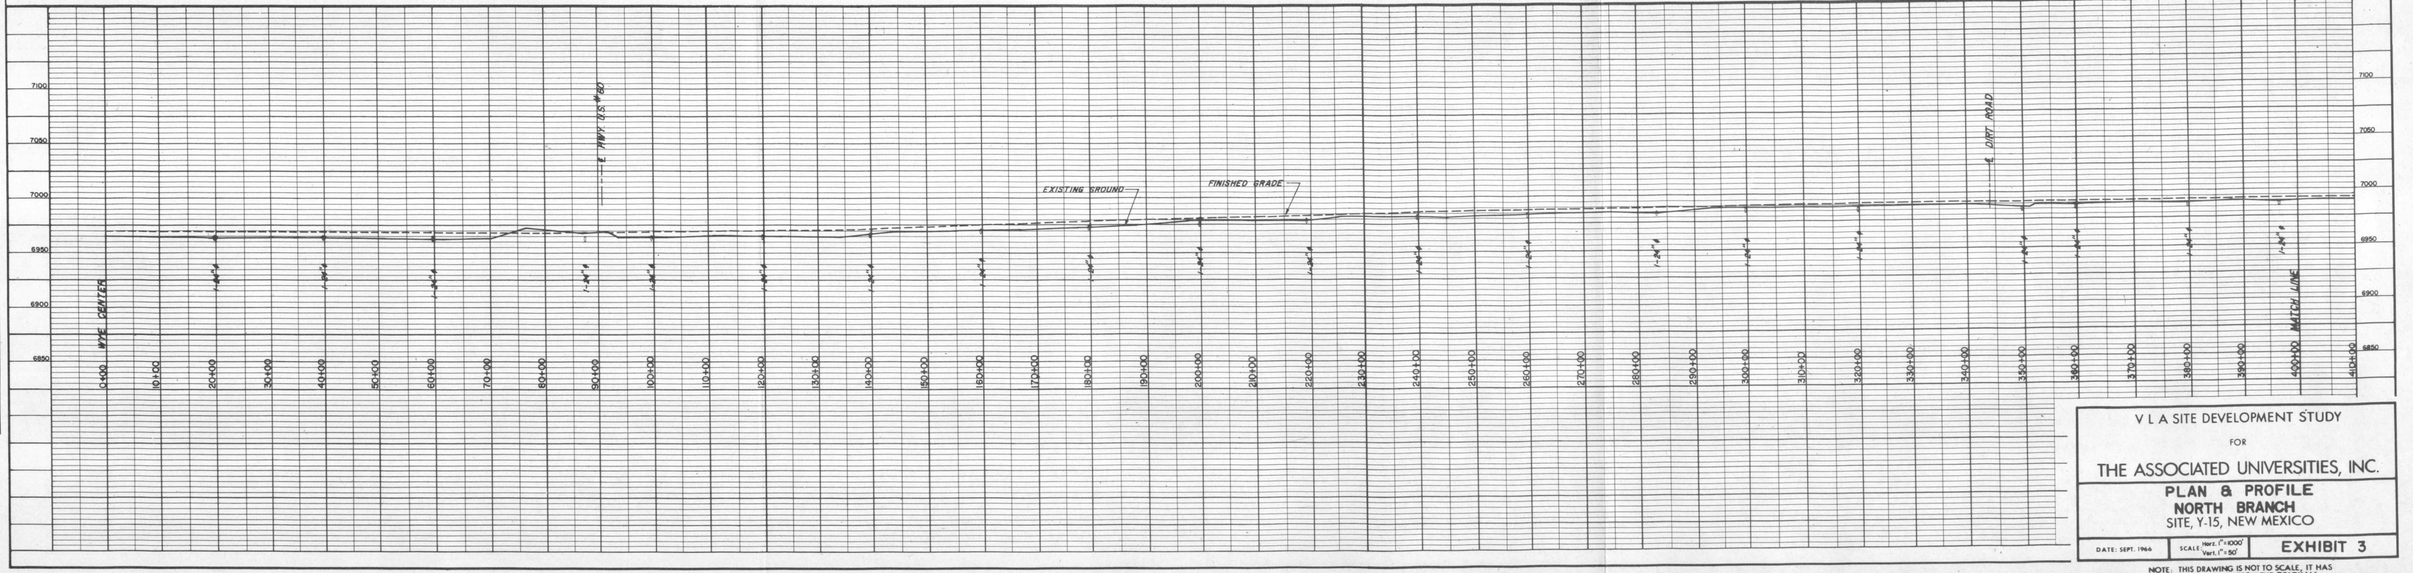

PLAN
SURVEYED BY DATE
PLOTTED
NOTE BOOK PLOTTING CHECKED
NO. RT. OF WAY CHECKED

PROFILE
SURVEYED BY DATE
PLOTTED
NOTE BOOK GRADES CHECKED
NO. STRUCTURE NOTATIONS CHECKED

LIMBAUGH ENGINEERS, INC.
CIVIL ENGINEERS
SURVEYORS
ALBUQUERQUE, NEW MEXICO

V L A SITE DEVELOPMENT STUDY


FOR

THE ASSOCIATED UNIVERSITIES, INC.

PLAN & PROFILE
NORTH BRANCH
SITE, Y-15, NEW MEXICO

DATE: SEPT. 1966 | SCALE Horz. 1"=1000' Vert. 1"=50' | **EXHIBIT 3**


NOTE: THIS DRAWING IS NOT TO SCALE, IT HAS BEEN REDUCED FROM THE ORIGINAL

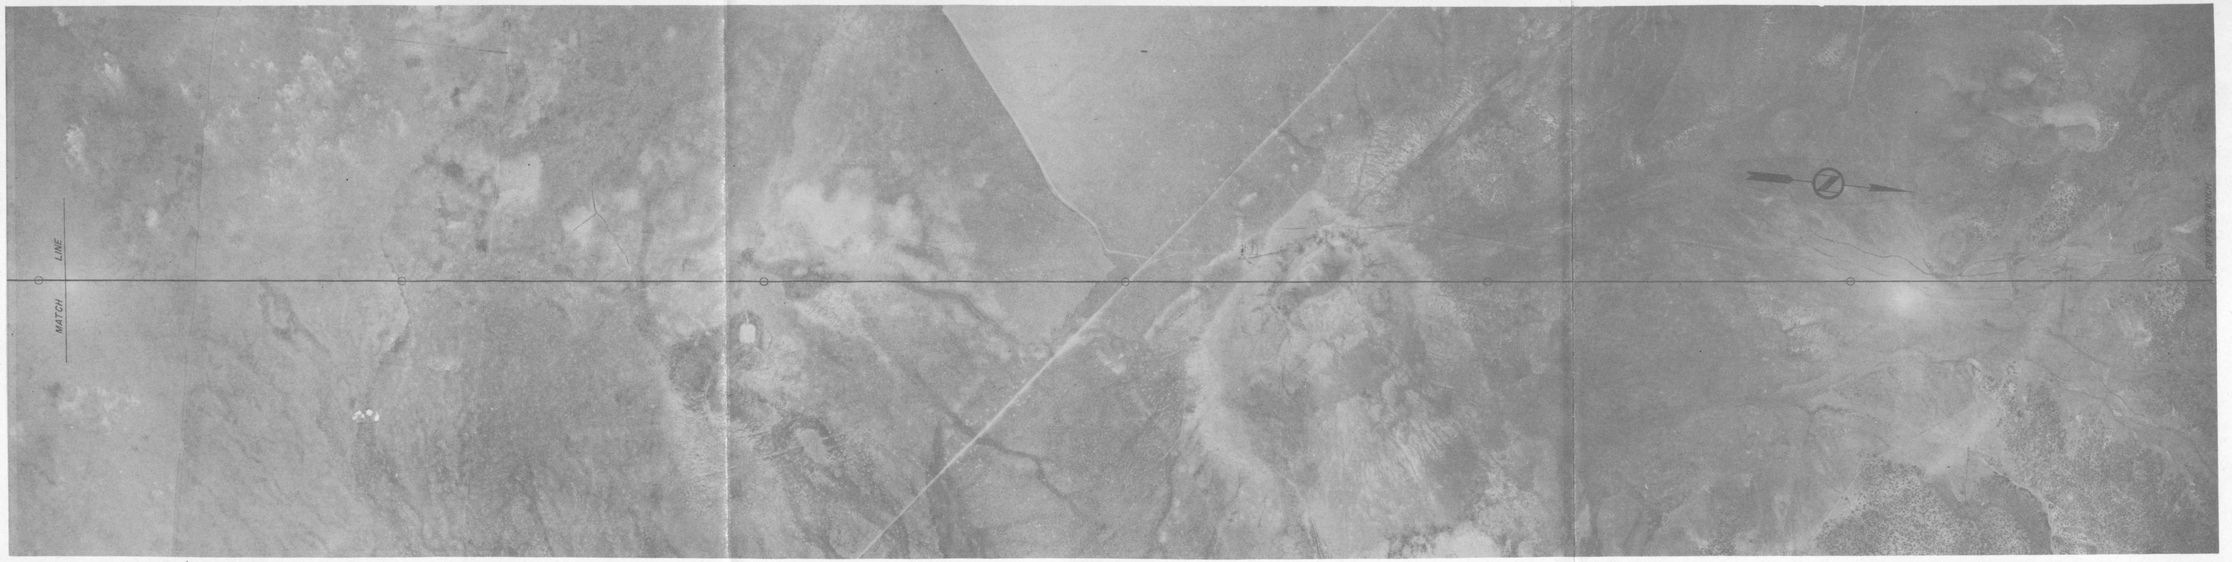

PLAN		BY	DATE
	SURVEYED		
	PLOTTED		
NOTE BOOK	CHECKED		
NO.	RT OF WAY CHECKED		

PROFILE		BY	DATE
	SURVEYED		
	PLOTTED		
NOTE BOOK	CHECKED		
NO.	STRUCTURE NOTATIONS CHKD.		

LIMBAUGH ENGINEERS, INC.
CIVIL, STRUCTURAL AND MECHANICAL CONSULTING ENGINEERS
Albuquerque, New Mexico

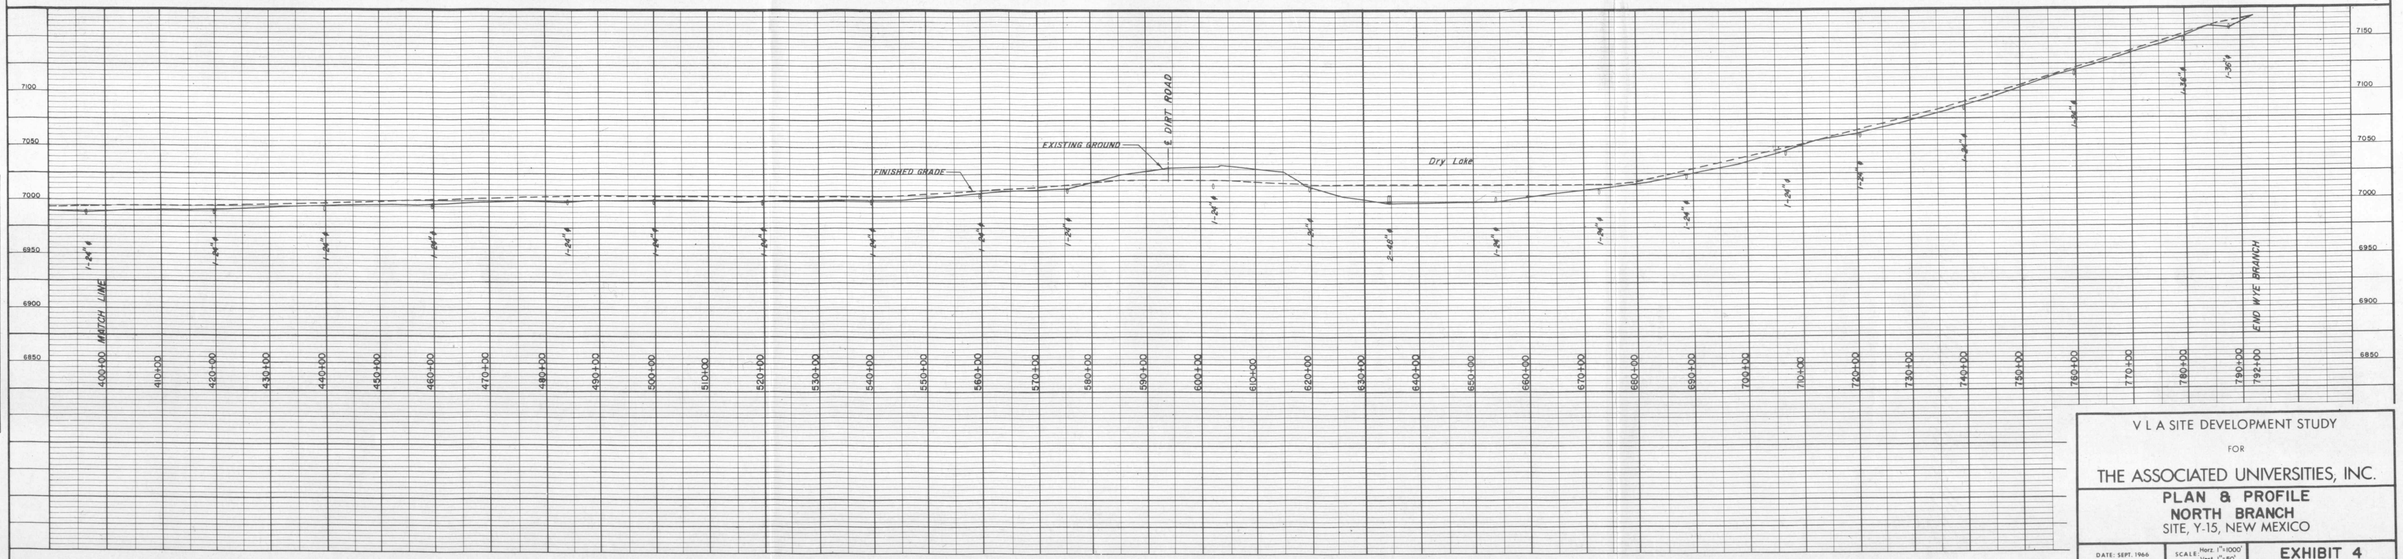

V L A SITE DEVELOPMENT STUDY


FOR


THE ASSOCIATED UNIVERSITIES, INC.

PLAN & PROFILE
NORTH BRANCH
SITE, Y-15, NEW MEXICO

DATE: SEPT. 1966	SCALE Horz. 1"=1000' Vert. 1"=150'	**EXHIBIT 4**

NOTE: THIS DRAWING IS NOT TO SCALE, IT HAS BEEN REDUCED FROM THE ORIGINAL

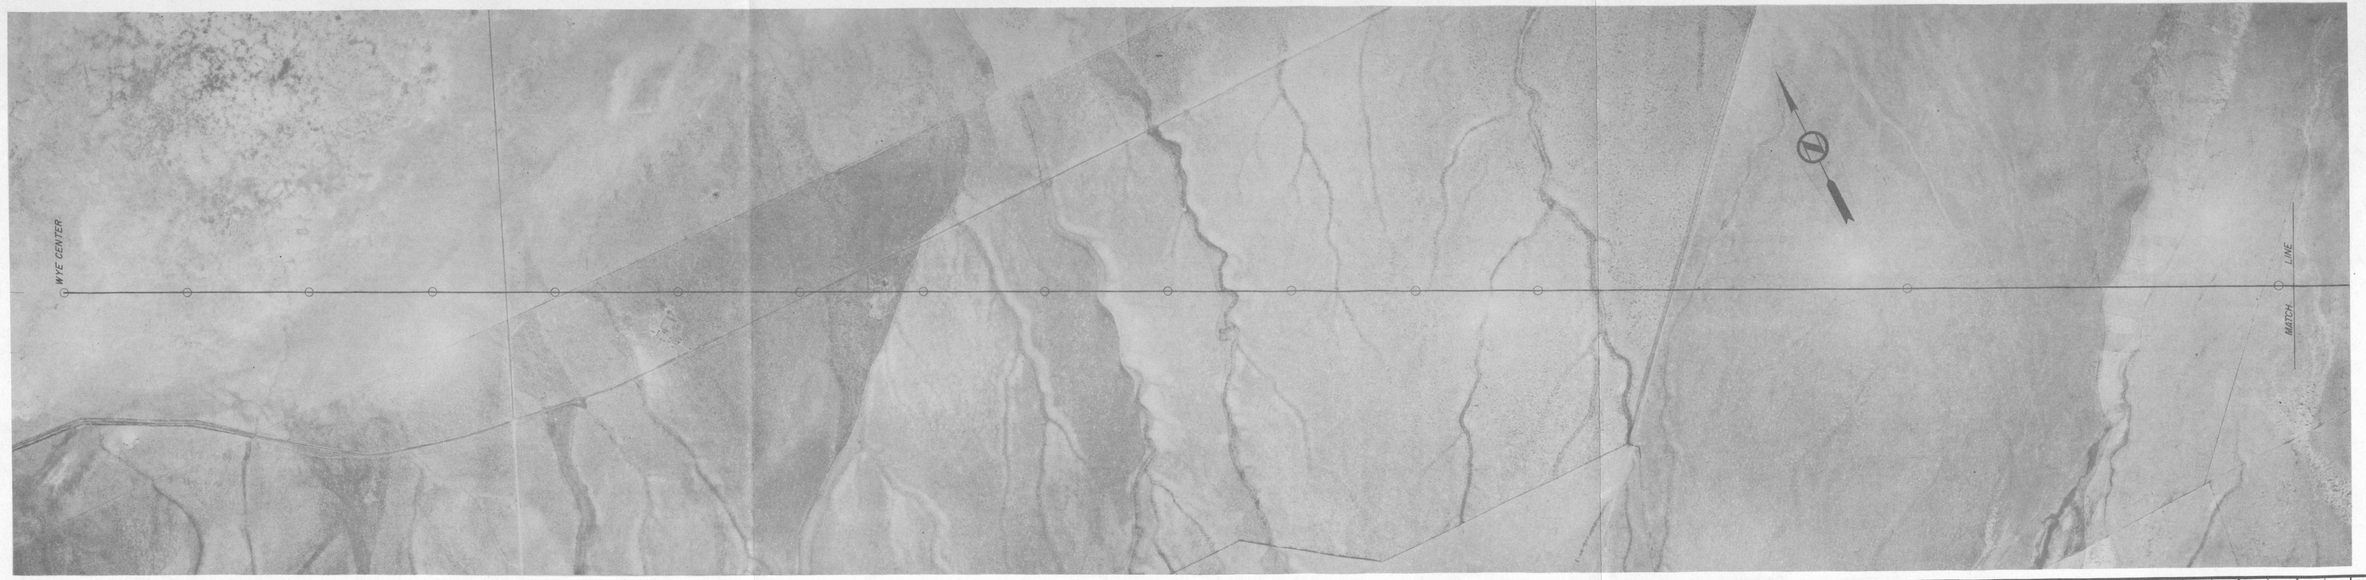

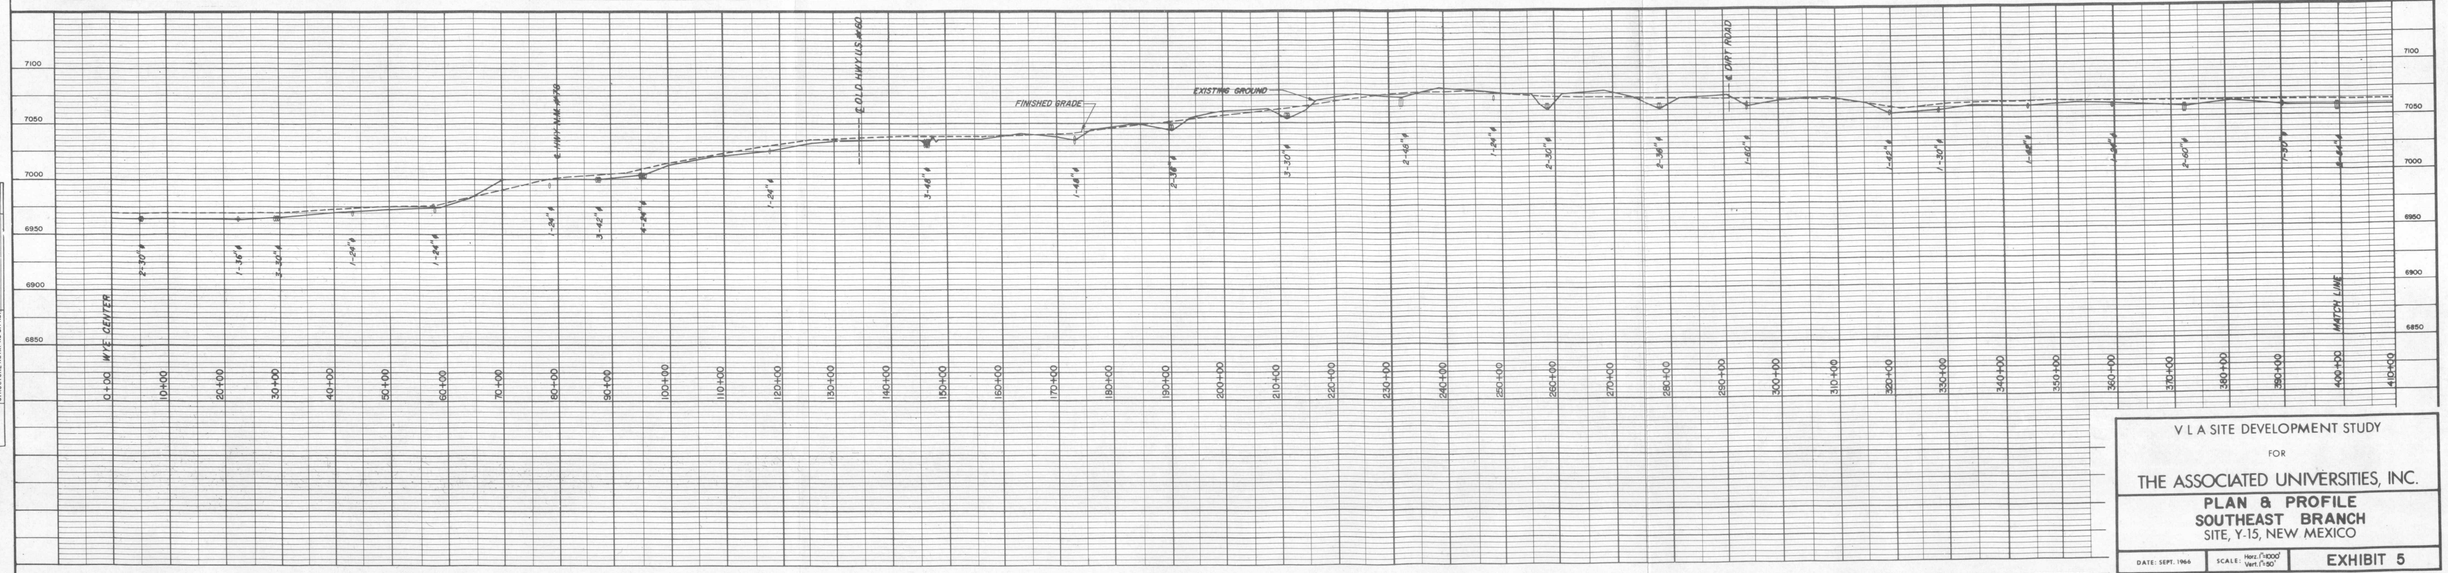

LIMBAUGH ENGINEERS, INC.
CONSULTING ENGINEERS
AND PHOTOGRAMMETRISTS
ALBUQUERQUE, NEW MEXICO

PLAN
SURVEYED BY
PLOTTED BY
NOTE BOOK
NO.
FIELD CHECKED
ELEVATIONS CHECKED
AS PLOTTED
AS STAKED
DATE

PROFILE
SURVEYED BY
PLOTTED BY
NOTE BOOK
NO.
FIELD CHECKED
ELEVATIONS CHECKED
AS PLOTTED
AS STAKED
DATE

V L A SITE DEVELOPMENT STUDY

FOR


THE ASSOCIATED UNIVERSITIES, INC.

PLAN & PROFILE
SOUTHEAST BRANCH
SITE, Y-15, NEW MEXICO

DATE: SEPT. 1966 | SCALE: Horz. 1"=1000' Vert. 1"=50' | **EXHIBIT 5**

NOTE: THIS DRAWING IS NOT TO SCALE, IT HAS BEEN REDUCED FROM THE ORIGINAL



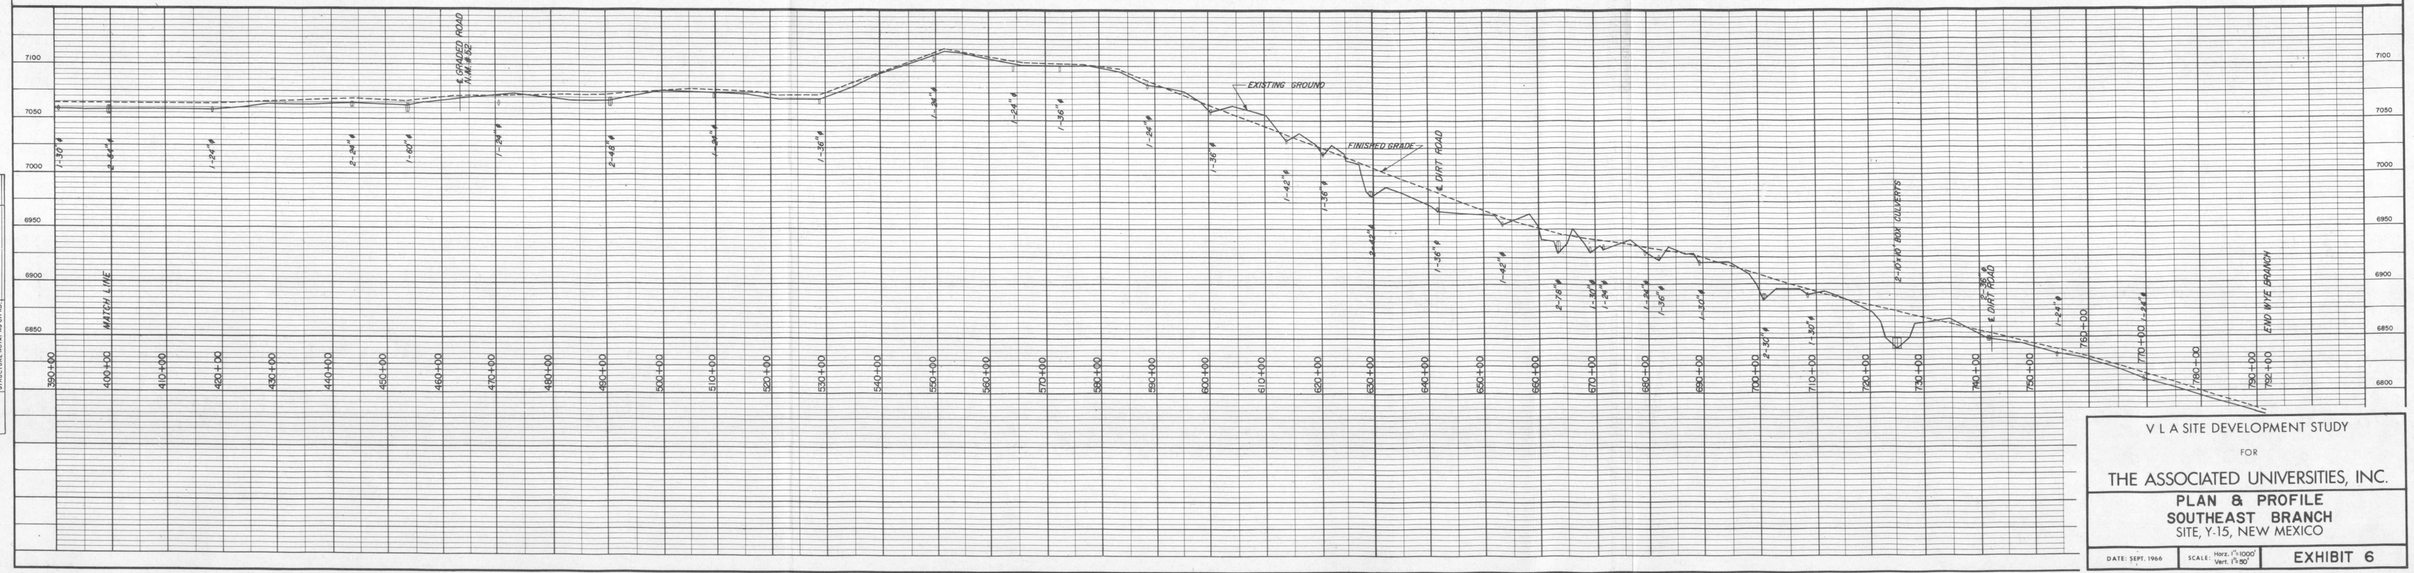

PLAN | SURVEYED | BY | DATE
PLOTTED
NOTE BOOK | ALIGNMENT CHECKED
NO. | P.T. OF WAY CHECKED

PROFILE | SURVEYED | BY | DATE
PLOTTED
NOTE BOOK | PROFILE CHECKED
NO. | B.M.'S NOTED
STATIONING CHECKED

LIMBAUGH ENGINEERS, INC.
CIVIL ENGINEERS
AND SURVEYORS

V L A SITE DEVELOPMENT STUDY

FOR


THE ASSOCIATED UNIVERSITIES, INC.

PLAN & PROFILE
SOUTHEAST BRANCH
SITE, Y-15, NEW MEXICO

DATE: SEPT. 1966 | SCALE: Horz. 1"=1000' Vert. 1"=50' | **EXHIBIT 6**

NOTE: THIS DRAWING IS NOT TO SCALE, IT HAS BEEN REDUCED FROM THE ORIGINAL



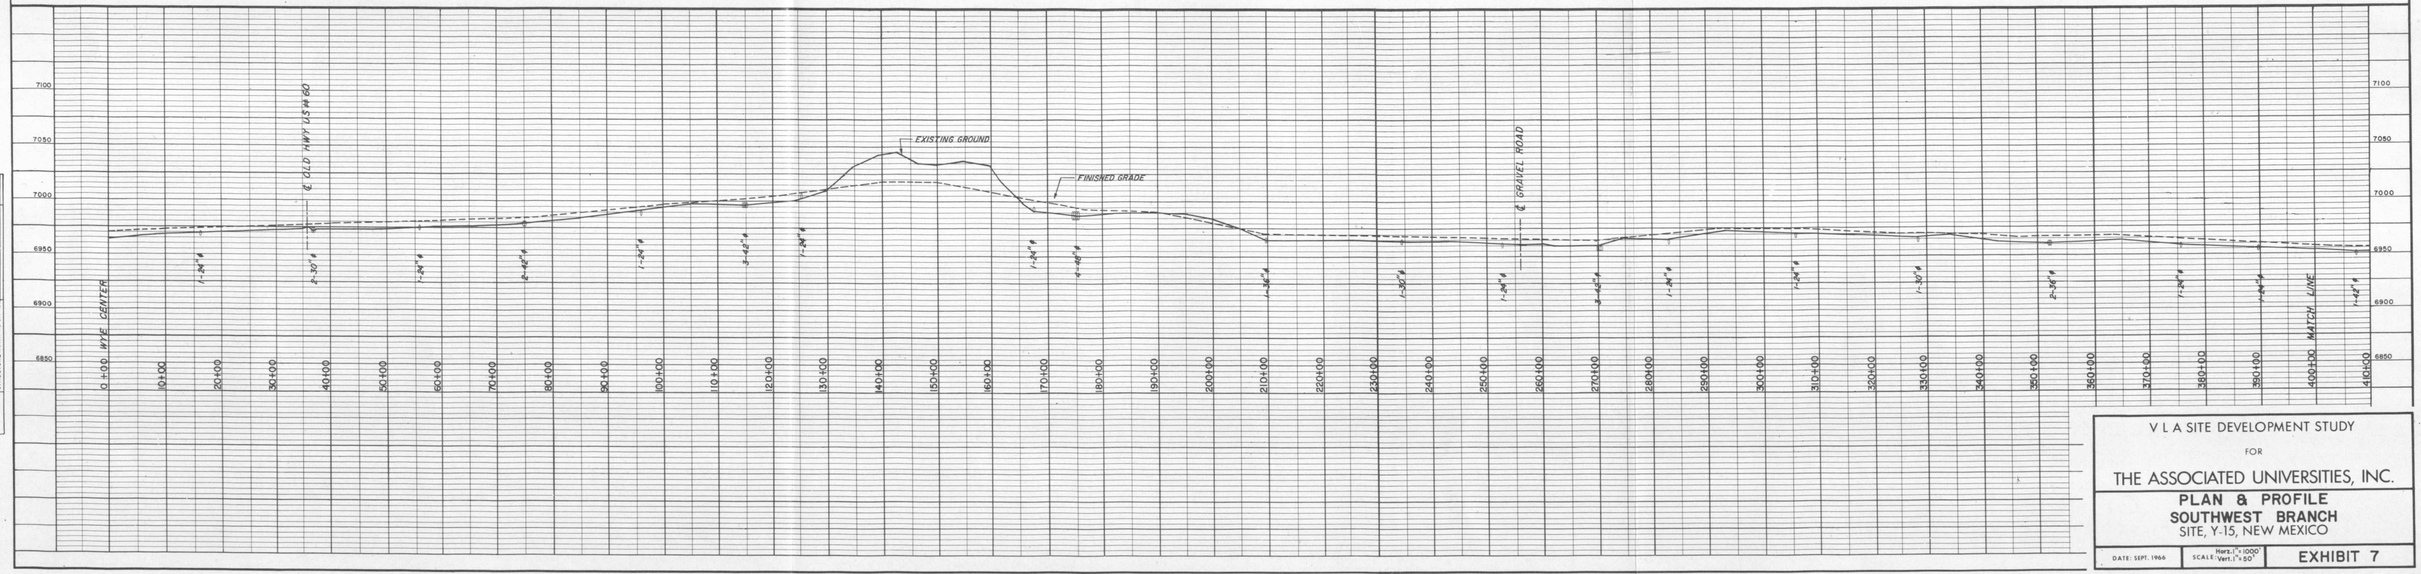

PLAN
SURVEYED
PLOTTED
GRADES CHECKED
R/W & EASEMENTS
AT. OF WAY CHECKED.
NOTE BOOK
NO.

PROFILE
SURVEYED
PLOTTED
GRADES CHECKED
NOTE BOOK
NO. STRUCTURE NOTAT'NS CH'KD.

BY | DATE

LIMBAUGH ENGINEERS, INC.
CONSULTING ENGINEERS & ENVIRONMENTALISTS
ALBUQUERQUE, NEW MEXICO

V L A SITE DEVELOPMENT STUDY


FOR


THE ASSOCIATED UNIVERSITIES, INC.

PLAN & PROFILE
SOUTHWEST BRANCH
SITE, Y-15, NEW MEXICO

DATE: SEPT. 1966 | SCALE: Horz. 1" = 1000' Vert. 1" = 50' | **EXHIBIT 7**

NOTE: THIS DRAWING IS NOT TO SCALE, IT HAS BEEN REDUCED FROM THE ORIGINAL.

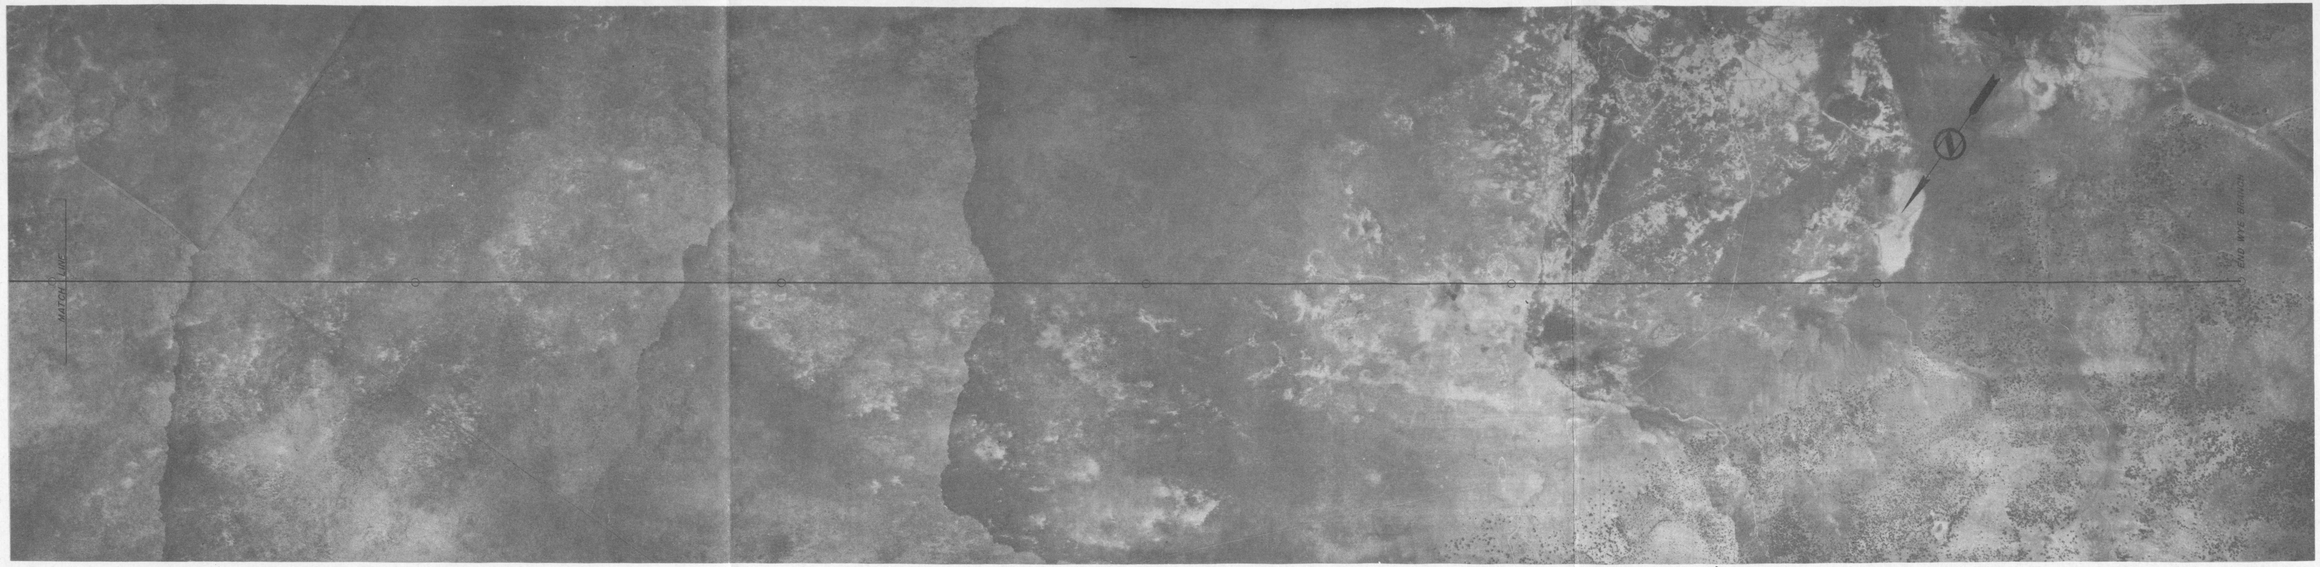

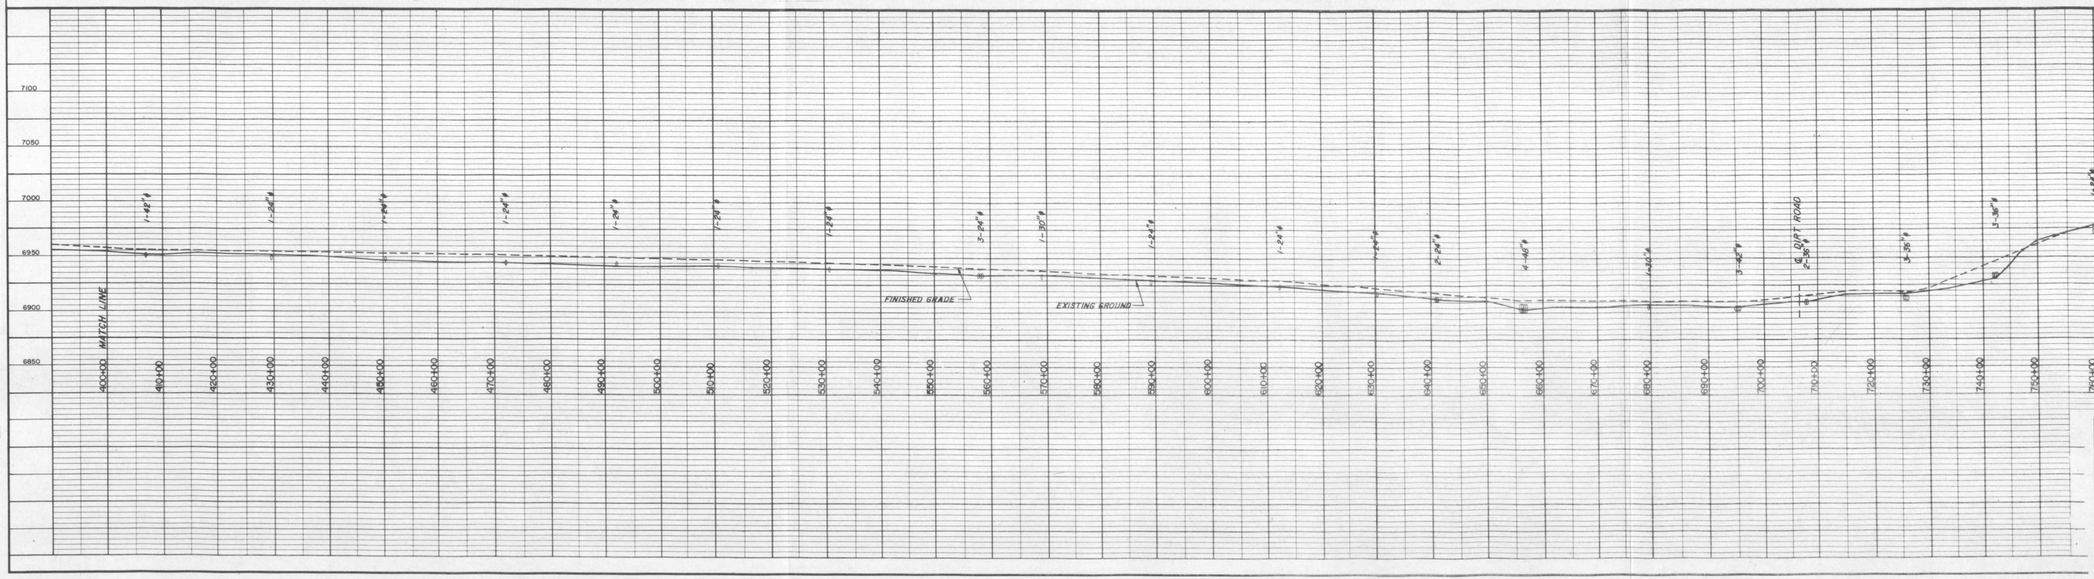

PLAN
SURVEYED BY DATE
PLOTTED
NOTE BOOK LAYOUT CHECKED
NO. R/T OF WAY CHECKED

PROFILE
SURVEYED BY DATE
PLOTTED
GRADES CHECKED
NOTE BOOK STRUCTURE
NO. STRUCTURE NOTATIONS CHKD.

LIMBAUGH ENGINEERS, INC.
CIVIL ENGINEERS
ALBUQUERQUE, NEW MEXICO

V L A SITE DEVELOPMENT STUDY

FOR

THE ASSOCIATED UNIVERSITIES, INC.

PLAN & PROFILE
SOUTHWEST BRANCH
SITE, Y-15, NEW MEXICO

DATE: SEPT. 1968 | SCALE: Horiz. 1"=1000 Vert. 1"=50 | **EXHIBIT 8**

NOTE: THIS DRAWING IS NOT TO SCALE, IT HAS BEEN REDUCED FROM THE ORIGINAL

R 6 E | R 7 E | R 7 E | R 8 E | R 8 E | R 9 E

T 12 S / T 13 S

T 13 S / T 14 S

I N D I A N R E S E R V A T I O N

12 EQUALLY SPACED STATIONS 10 MILES

Cerro Negro

Twin Peaks

Quinlin (Site)

Coyote Field

Waste Hut

San Ignacio Ranch

Romero Ranch

Rosenquist Mtg.

Skeleton Canyon

Quartz Well 424

Tank 118

Wash

Valley

Mesa

Arroyo

Tank

Well

Windmill

Ranch

Canyon

Hill

Peak

Butte

Mountain

Creek

Spring

Pass

Trail

Jeep

Fence

Cem.

Ruins

Dirt Road

Light Duty

Unimproved Road

Trail

Railroad

Power Line

Pipe Line

Section Line

Boundary

Contour

Index Contour

Intermediate Contour

Depression Contour

Supplementary Contour

Fill

Cut

Levee

Dam

Tank

Windmill

Spring

Well

Quarry

Gravel Pit

Mine

Cemetery

Ruins

Fence

Corral

Building

Bridge

Culvert

Ford

Pass

Trail

Jeep

Dirt Road

Light Duty

Unimproved Road

Railroad

Power Line

Pipe Line

Section Line

Boundary

Contour

Index Contour

Intermediate Contour

Depression Contour

Supplementary Contour

Fill

Cut

Levee

Dam

NOTE: BASE TOPOGRAPHIC INFORMATION OBTAINED FROM U.S.G.S. MAPS

☼ — WATER WELLS & DEPTHS TO WATER

□ — CONSTRUCTION MATERIAL SOURCE
1, 2 & 3 = ROCK, 4 = GRAVEL

0 1/2 1 2 3 4

Scale: 1" = 1 Mile

R 6 E | R 7 E | R 7 E | R 8 E | R 8 E | R 9 E

LIMBAUGH ENGINEERS, INC.

V L A SITE DEVELOPMENT STUDY

FOR

THE ASSOCIATED UNIVERSITIES, INC.

GENERAL PLAN

SITE, Y-23, ARIZONA


DATE: JULY 1966	SCALE: 1" = 1 MILE	EXHIBIT 9

NOTE: THIS DRAWING IS NOT TO SCALE, IT HAS BEEN REDUCED FROM THE ORIGINAL.

R 6 E | R 7 E — R 7 E | R 8 E — R 8 E | R 9 E — R 9 E | R 10 E

T 13 S — T 14 S

T 14 S — T 15 S

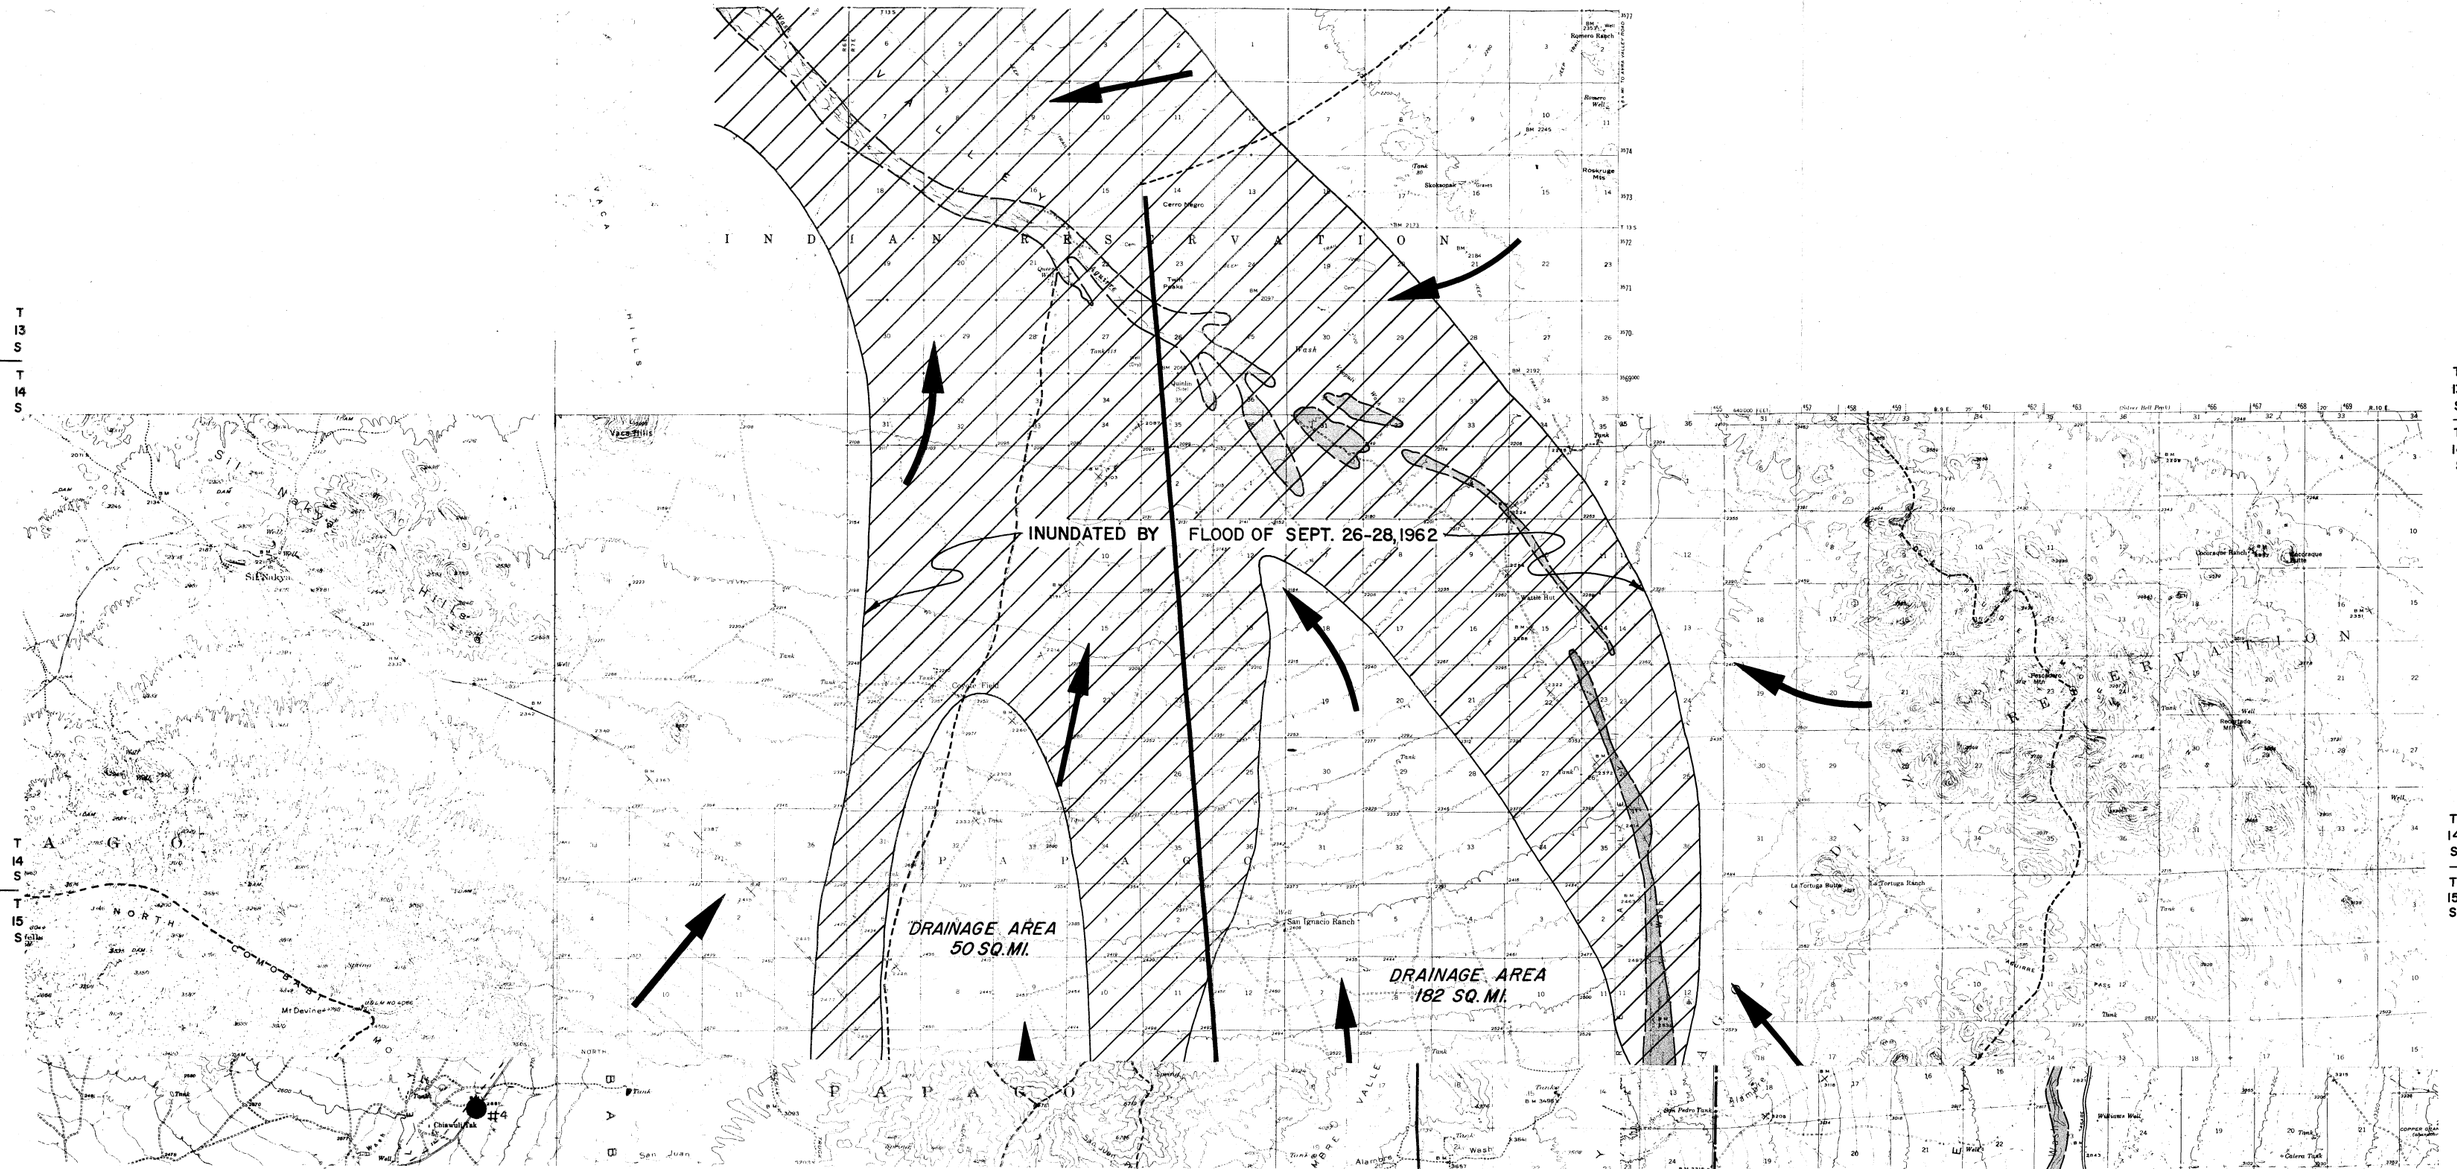

0 1/2 1 2 3 4

Scale: 1" = 1 Mile

LEGEND

- BORE HOLES ● #2
- DRAINAGE FLOWS
- WATERSHED
- WYE BRANCHES
- INDIAN LAND
- PRIVATE LAND
- STATE LAND
- MAJOR WASH OR ARROYO AREA

R 6 E | R 7 E — R 7 E | R 8 E — R 8 E | R 9 E — R 9 E | R 10 E

LIMBAUGH ENGINEERS, INC.

V L A SITE DEVELOPMENT STUDY

FOR

THE ASSOCIATED UNIVERSITIES, INC.


OWNERSHIP, HYDROLOGY, DRAINAGE & TEST BORING LOCATIONS

SITE, Y-23, ARIZONA

DATE: JULY 1966	SCALE: 1" = 1 MILE	EXHIBIT 10

NOTE: THIS DRAWING IS NOT TO SCALE, IT HAS BEEN REDUCED FROM THE ORIGINAL.



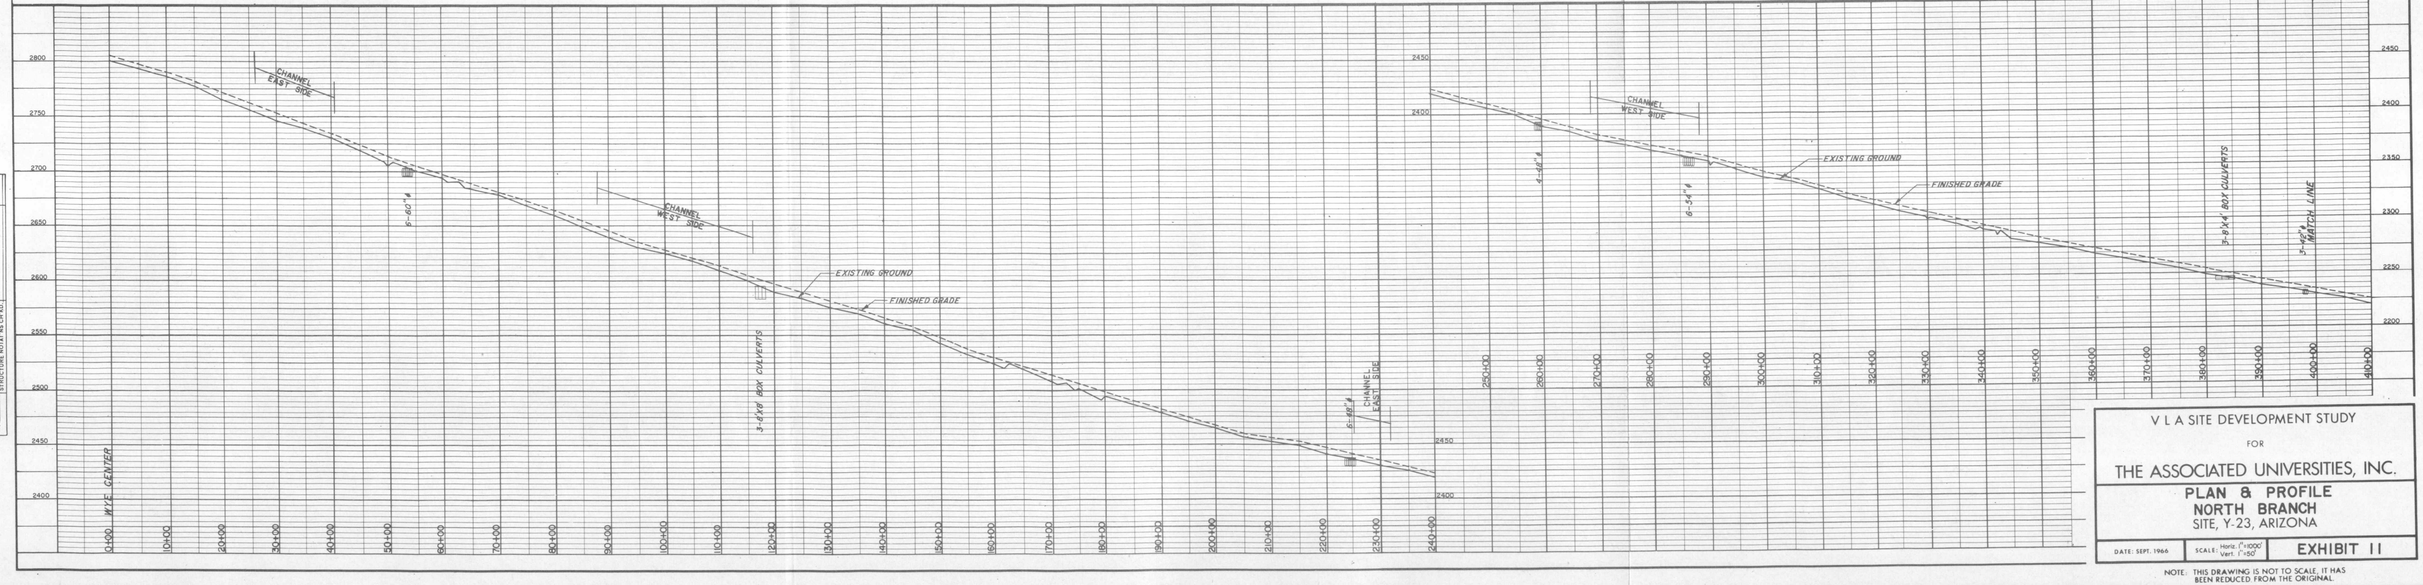

PLAN	SURVEYED	BY	DATE
	PLOTTED		
	PLACEMENT CHECKED		
NOTE BOOK	RT. OF WAY CHECKED		
NO.			

PROFILE	SURVEYED	BY	DATE
	PLOTTED		
	PLACEMENT CHECKED		
NOTE BOOK	(IS NOT) NOTED		
NO.	STRUCTURE NOTATIONS CHKD.		

LIMBAUGH ENGINEERS, INC.
CIVIL ENGINEERS
LAND PLANNING CONSULTANTS
TUCSON, ARIZONA 85715

V L A SITE DEVELOPMENT STUDY


FOR


THE ASSOCIATED UNIVERSITIES, INC.

PLAN & PROFILE
NORTH BRANCH
SITE, Y-23, ARIZONA

DATE: SEPT. 1966	SCALE: Horiz. 1"=100' Vert. 1"=50'	EXHIBIT 11

NOTE: THIS DRAWING IS NOT TO SCALE, IT HAS BEEN REDUCED FROM THE ORIGINAL.

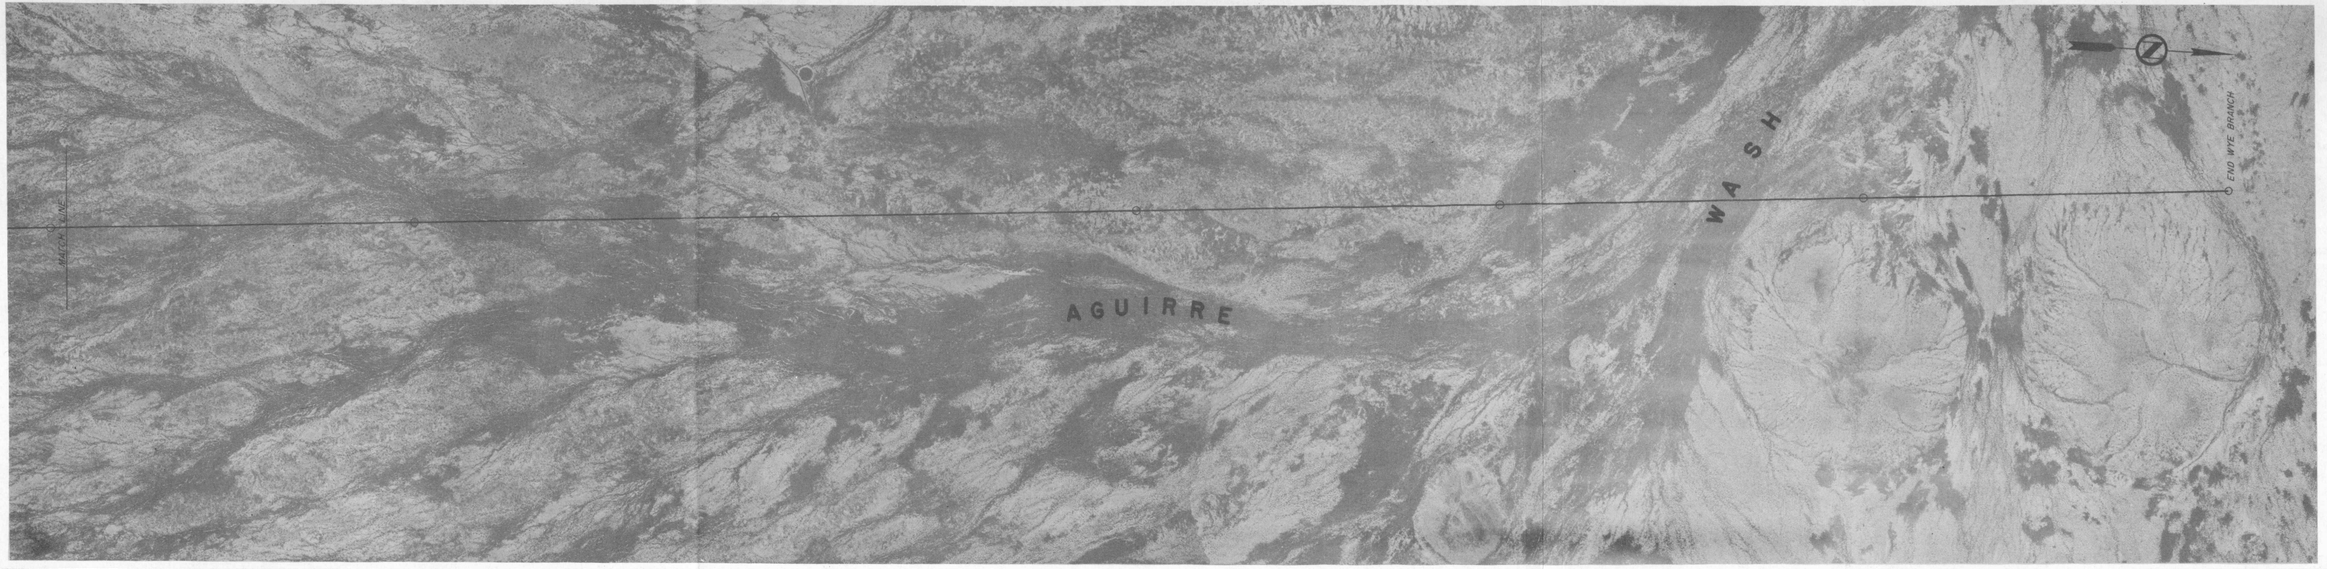

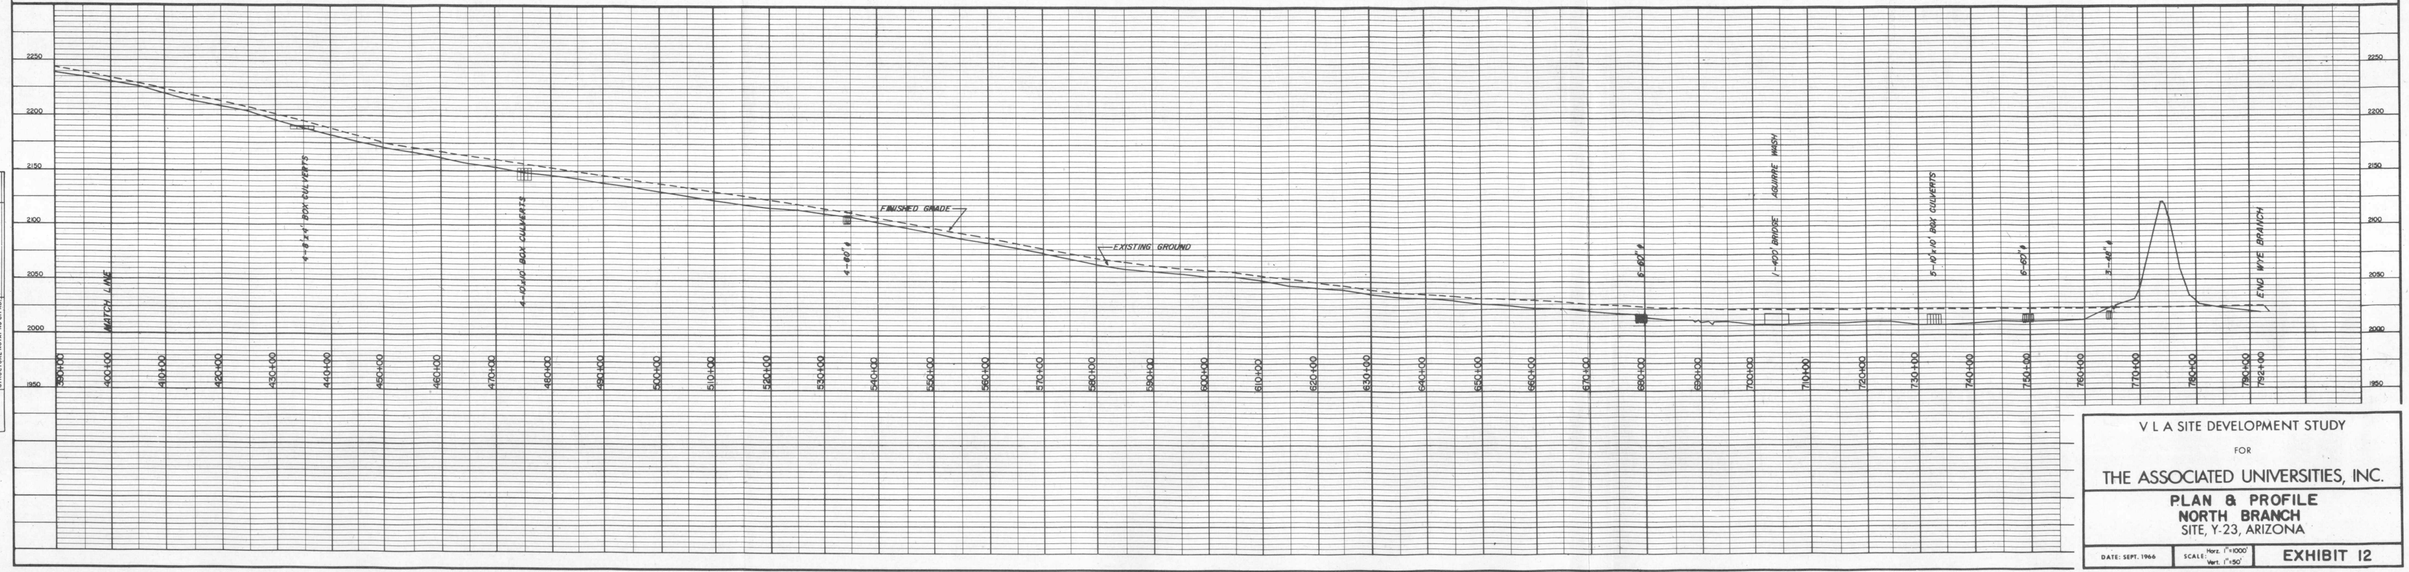

LIMBAUGH ENGINEERS, INC.

PLAN
SURVEYED
PLOTTED
NOTE BOOK
ALIGNMENT CHECKED
NO.
GRADES CHECKED
BY
DATE

PROFILE
SURVEYED
PLOTTED
NOTE BOOK
GRADES CHECKED
NO.
STRUCTURE NOTATIONS CHKD.
BY
DATE

V L A SITE DEVELOPMENT STUDY


FOR


THE ASSOCIATED UNIVERSITIES, INC.

PLAN & PROFILE
NORTH BRANCH
SITE, Y-23, ARIZONA

DATE: SEPT. 1966 | SCALE: Horz. 1"=1000' Vert. 1"=50' | **EXHIBIT 12**

NOTE: THIS DRAWING IS NOT TO SCALE, IT HAS BEEN REDUCED FROM THE ORIGINAL.

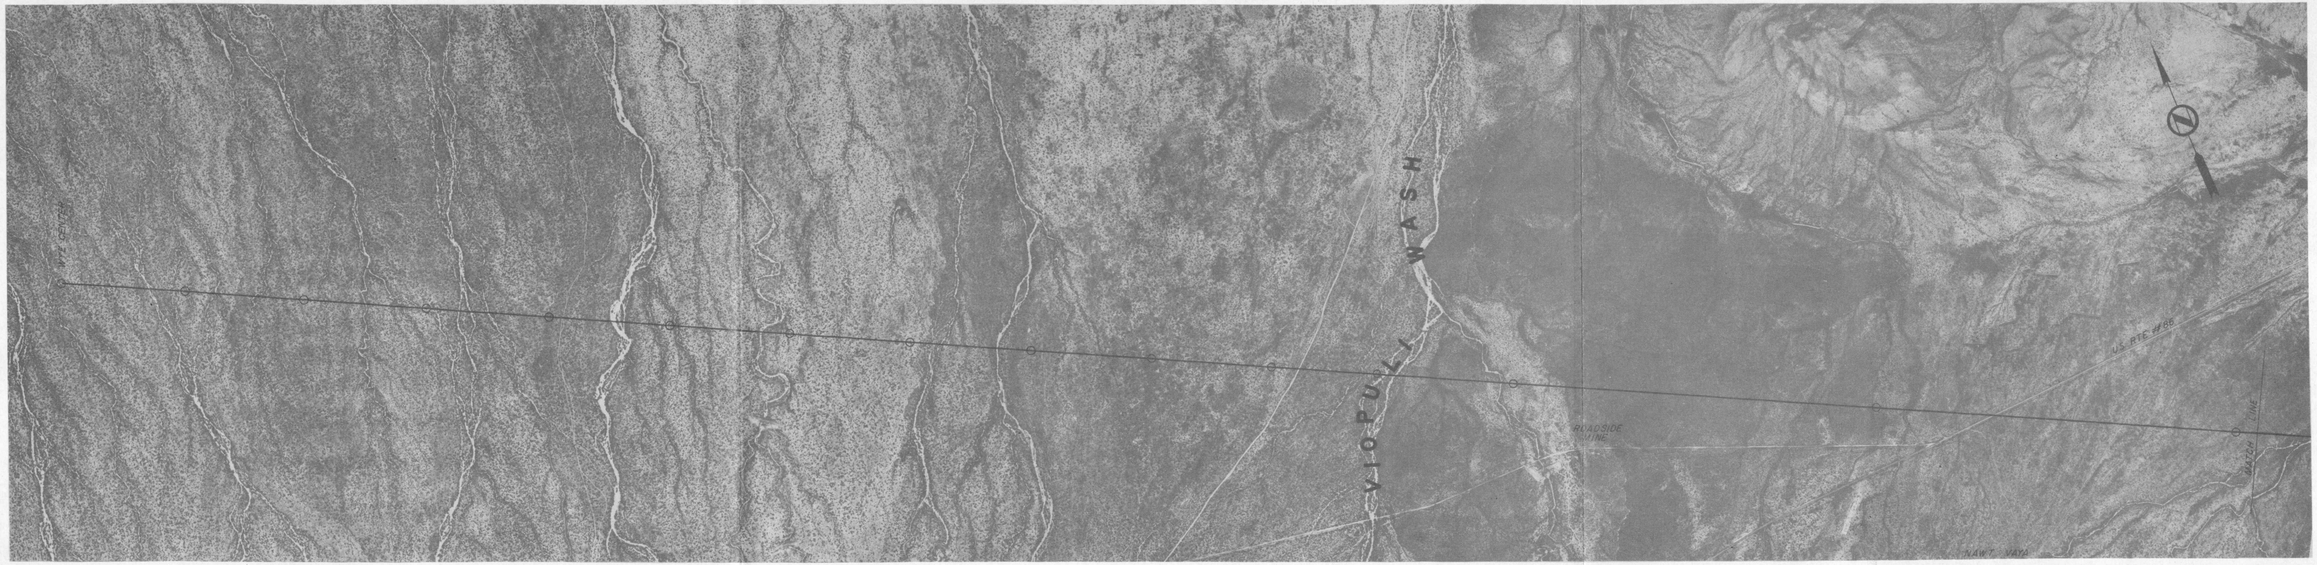

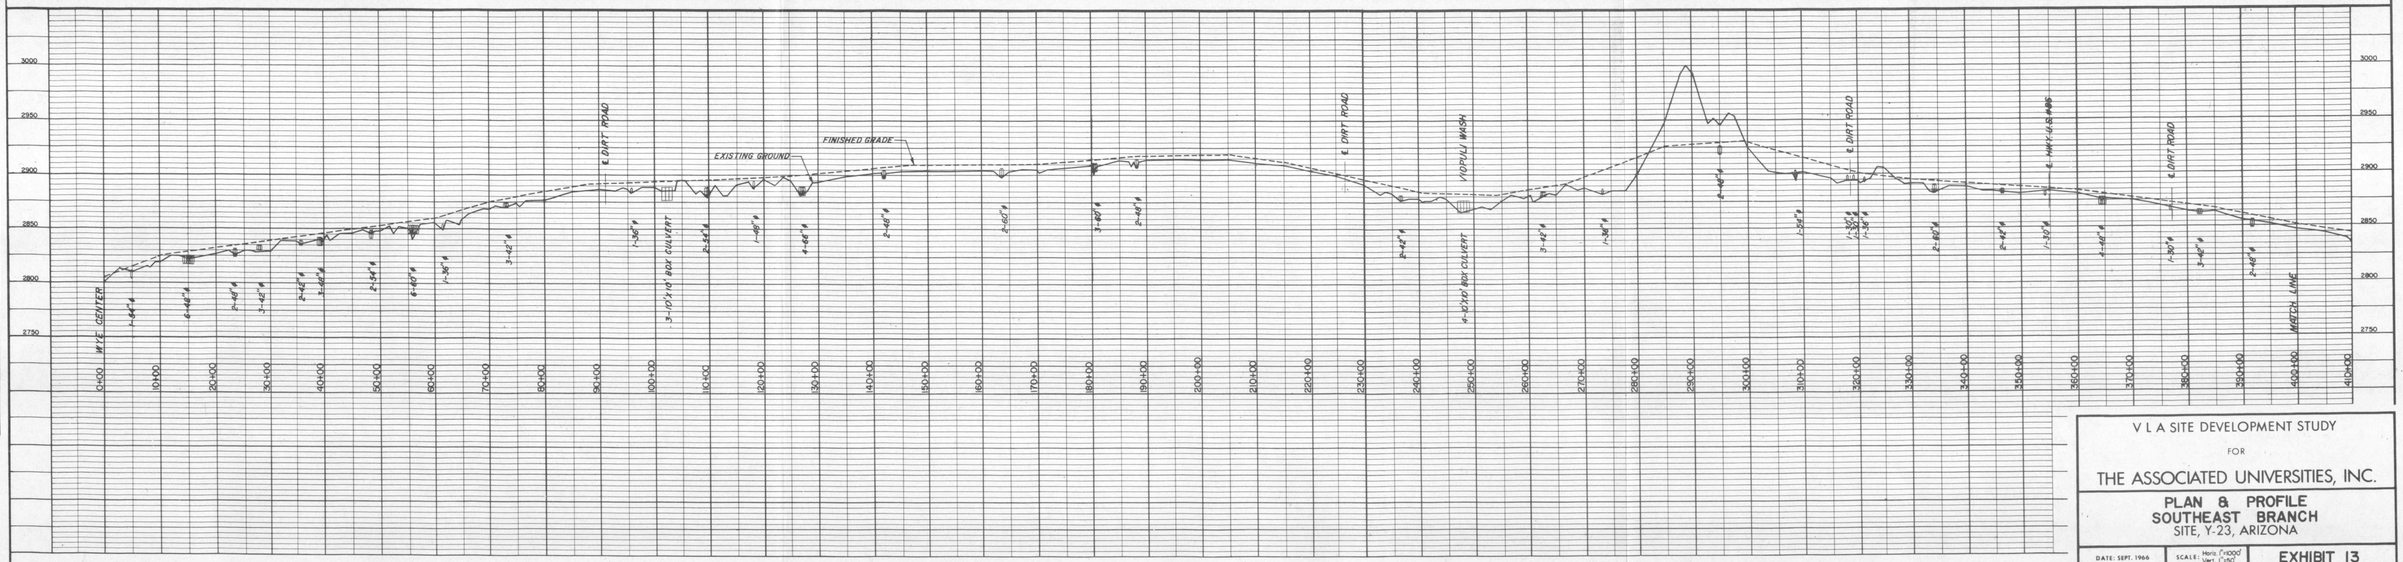

PLAN

SURVEYED	BY	DATE
PLOTTED		
NOTE BOOK	PLOTMENT CHECKED	
NO.	R/T OF WAY CHECKED	

PROFILE

SURVEYED	BY	DATE
PLOTTED		
NOTE BOOK	GRADES CHECKED	
NO.	B. M.'S NOTED	
	STRUCTURE NOTES RE-CHKD.	

LIMBAUGH ENGINEERS, INC.

V L A SITE DEVELOPMENT STUDY

FOR


THE ASSOCIATED UNIVERSITIES, INC.

PLAN & PROFILE
SOUTHEAST BRANCH
SITE, Y-23, ARIZONA

DATE: SEPT. 1966 | SCALE: Horiz. 1"=100' Vert. 1"=10' | **EXHIBIT 13**

NOTE: THIS DRAWING IS NOT TO SCALE, IT HAS BEEN REDUCED FROM THE ORIGINAL



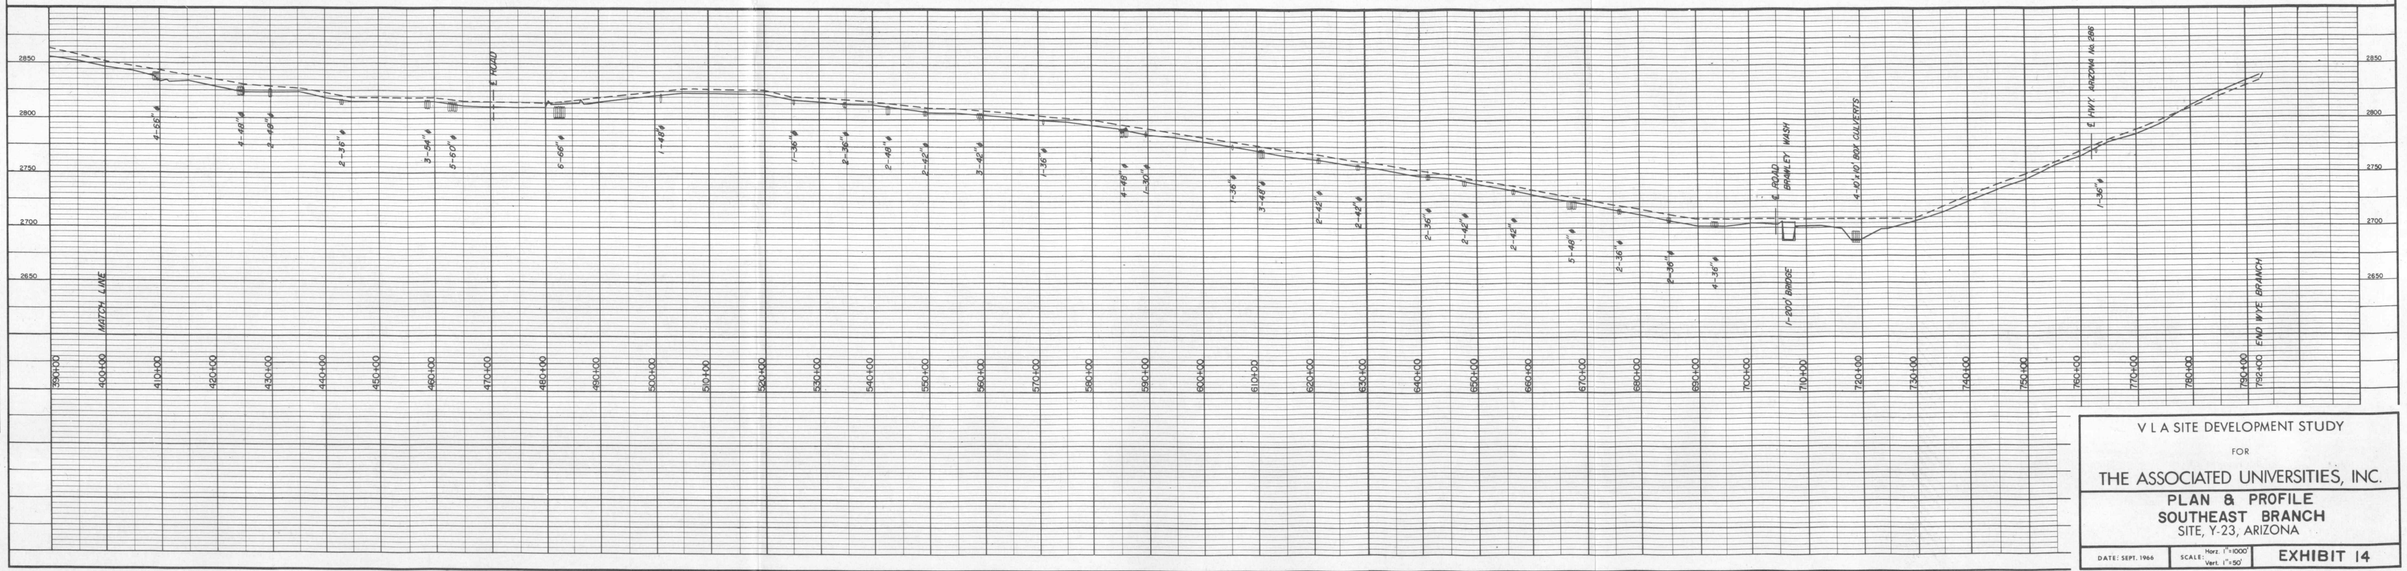

LIMBAUGH ENGINEERS, INC.
CIVIL ENGINEERING CONSULTANTS
ENVIRONMENTAL

PLAN
SURVEYED
PLOTTED
NOTE BOOK
MAP CHECKED
NO.
RT. OF WAY CHECKED

BY	DATE

PROFILE
SURVEYED
PLOTTED
NOTE BOOK
GRADE CHECKED
NO.
STRUCTURE NOTATNS CHKD.

BY	DATE

V L A SITE DEVELOPMENT STUDY


FOR


THE ASSOCIATED UNIVERSITIES, INC.

PLAN & PROFILE
SOUTHEAST BRANCH
SITE, Y-23, ARIZONA

DATE: SEPT. 1966 | SCALE: Horz. 1"=1000' Vert. 1"=50' | **EXHIBIT 14**

NOTE: THIS DRAWING IS NOT TO SCALE, IT HAS BEEN REDUCED FROM THE ORIGINAL.

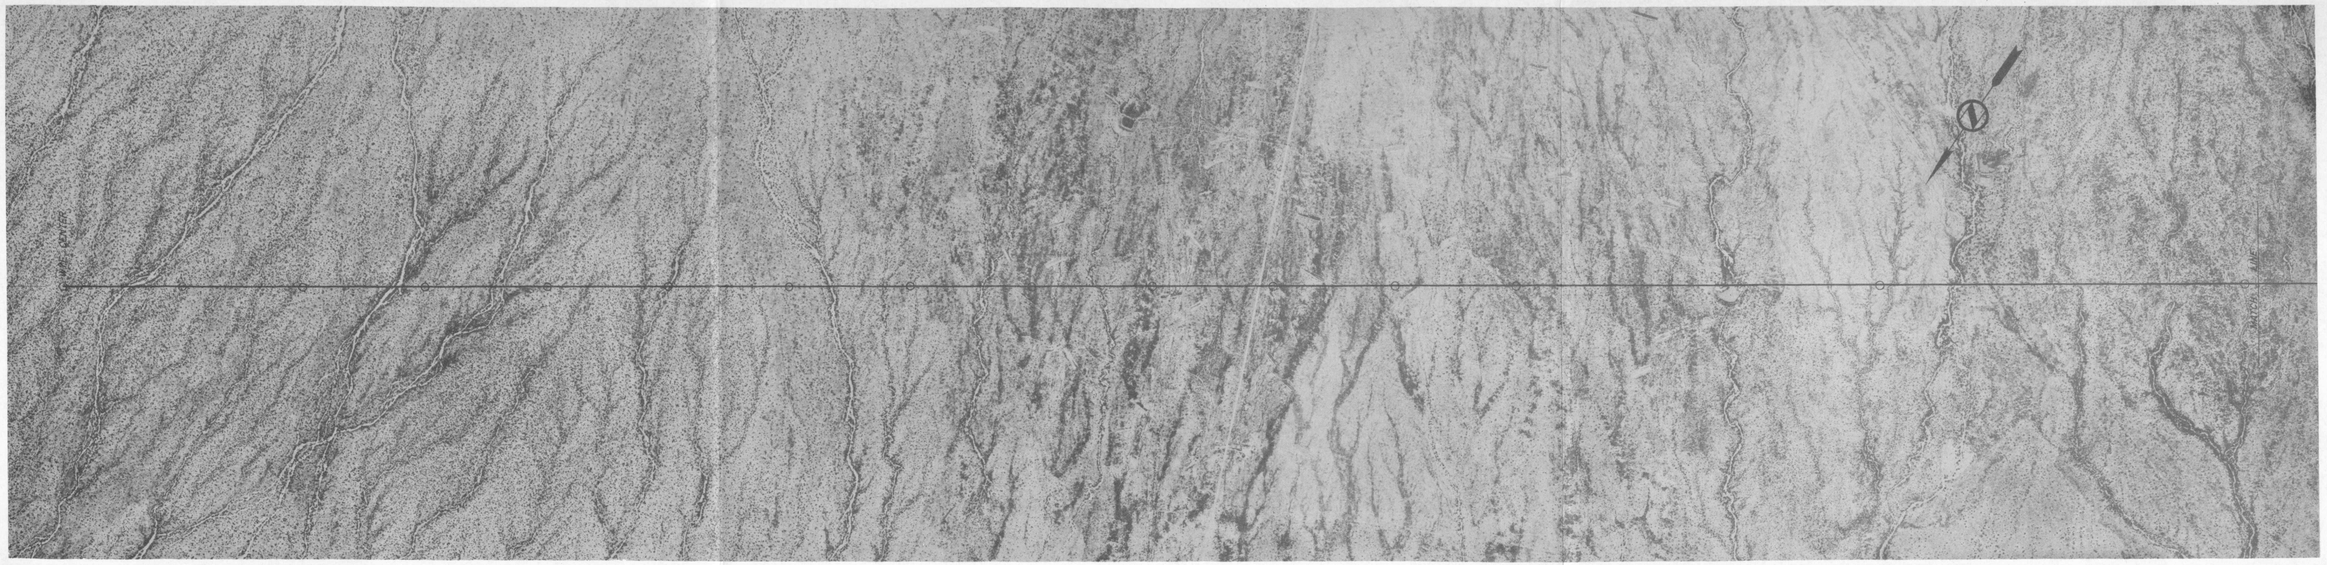

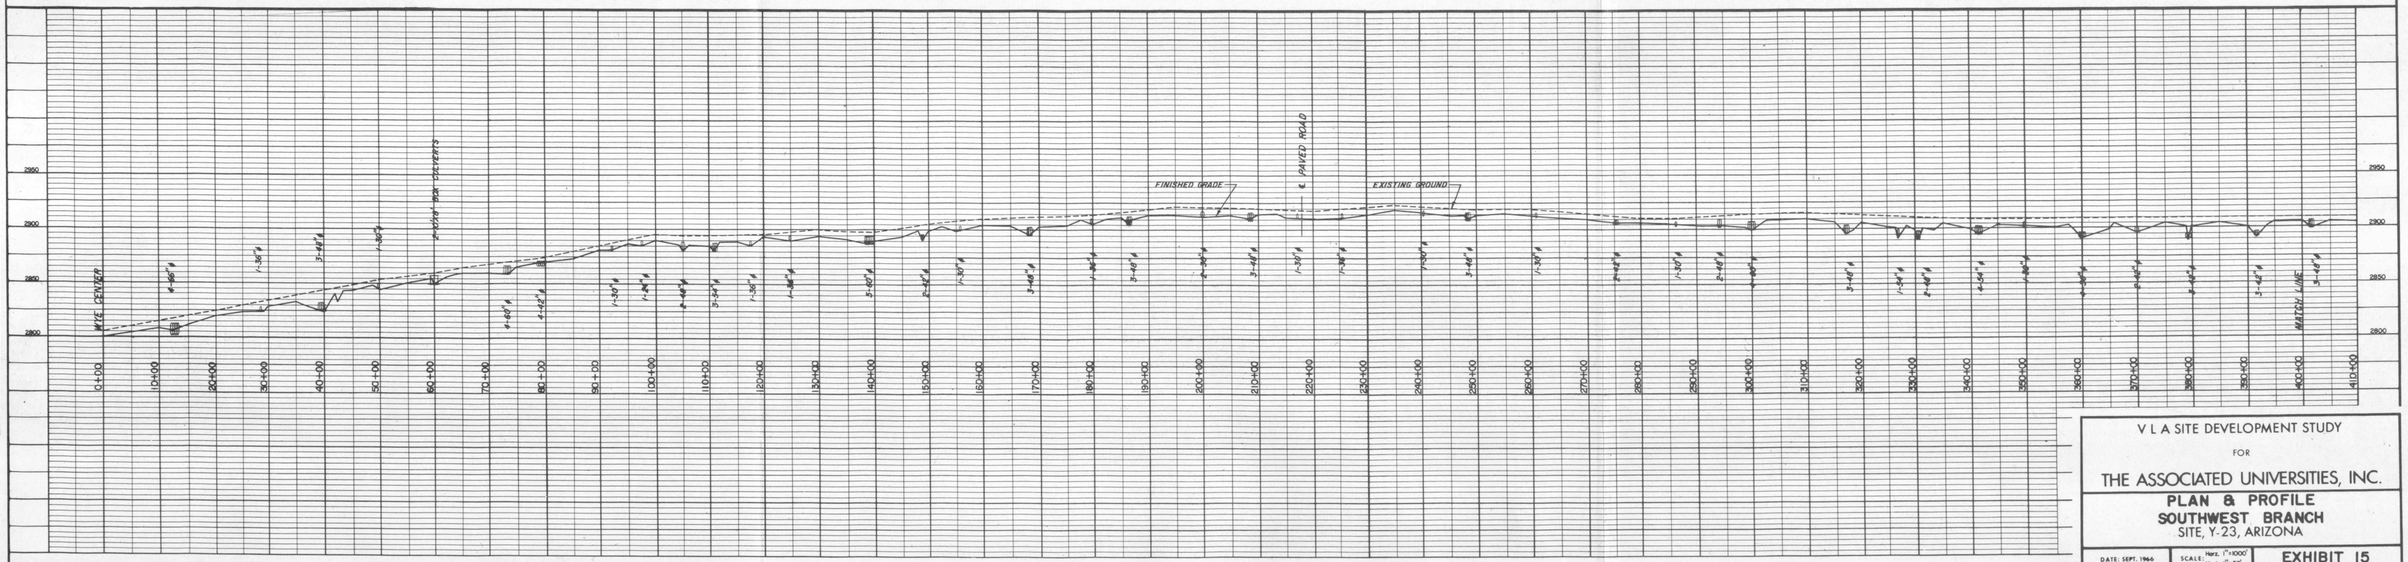

PLAN
SURVEYED
PLOTTED
NOTE BOOK
NO.
DRAFTING CHECKED
R/T OF WAY CHECKED
BY
DATE

PROFILE
SURVEYED
PLOTTED
DRAFTING CHECKED
NOTE BOOK
NO.
U.M.S. NOTED.
STRUCTURE NOTATIONS CHECKED.
BY
DATE

LIMBAUGH ENGINEERS, INC.

V L A SITE DEVELOPMENT STUDY


FOR


THE ASSOCIATED UNIVERSITIES, INC.

PLAN & PROFILE
SOUTHWEST BRANCH
SITE, Y-23, ARIZONA

DATE: SEPT. 1966 | SCALE: Horz. 1"=1000' Vert. 1"=50' | **EXHIBIT 15**

NOTE: THIS DRAWING IS NOT TO SCALE, IT HAS BEEN REDUCED FROM THE ORIGINAL

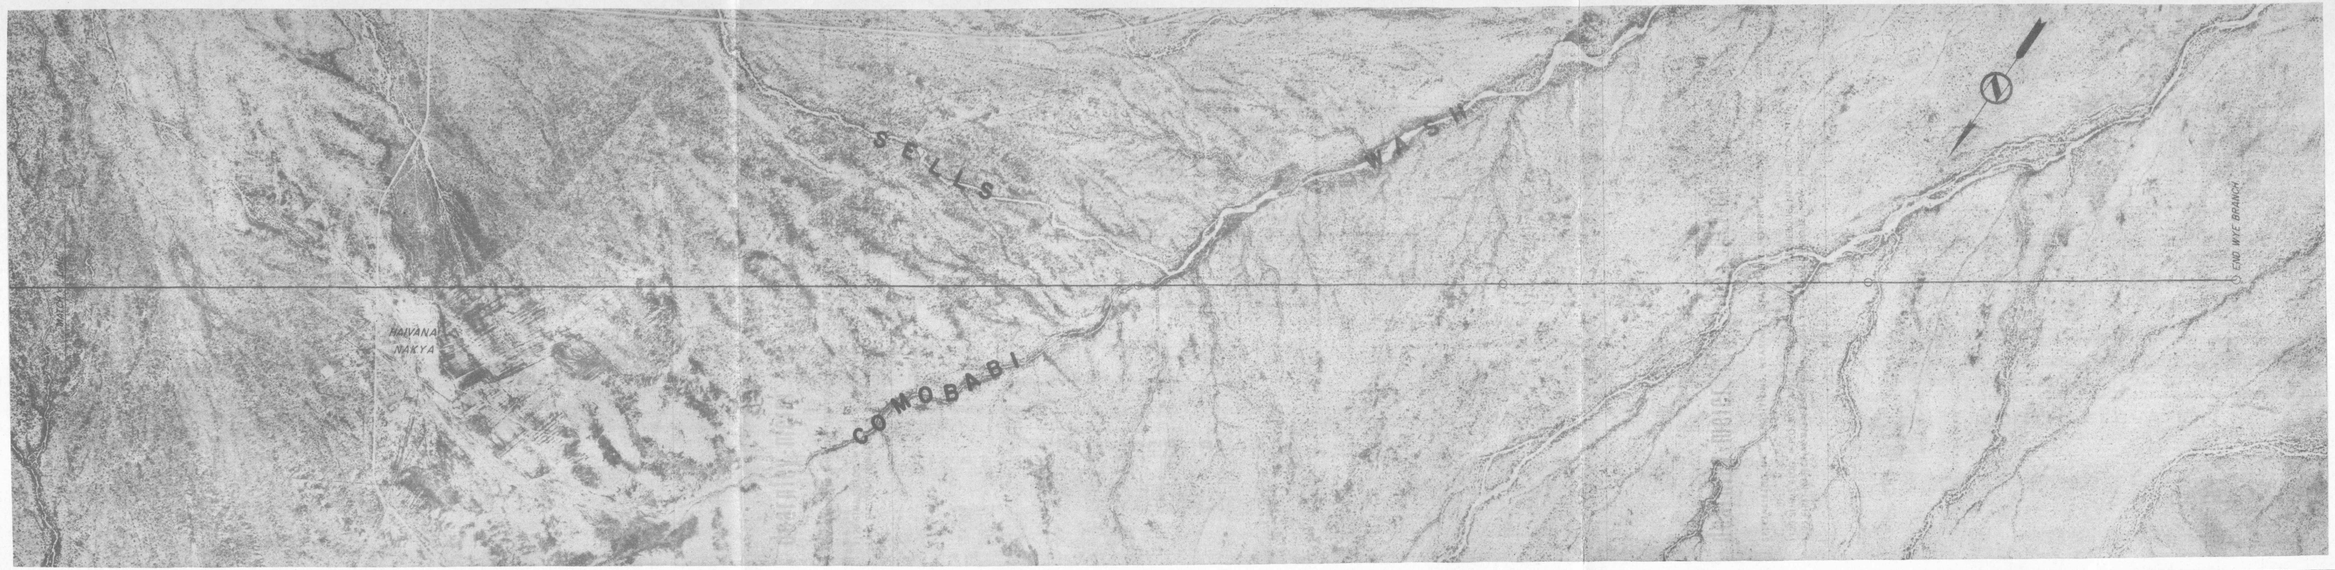

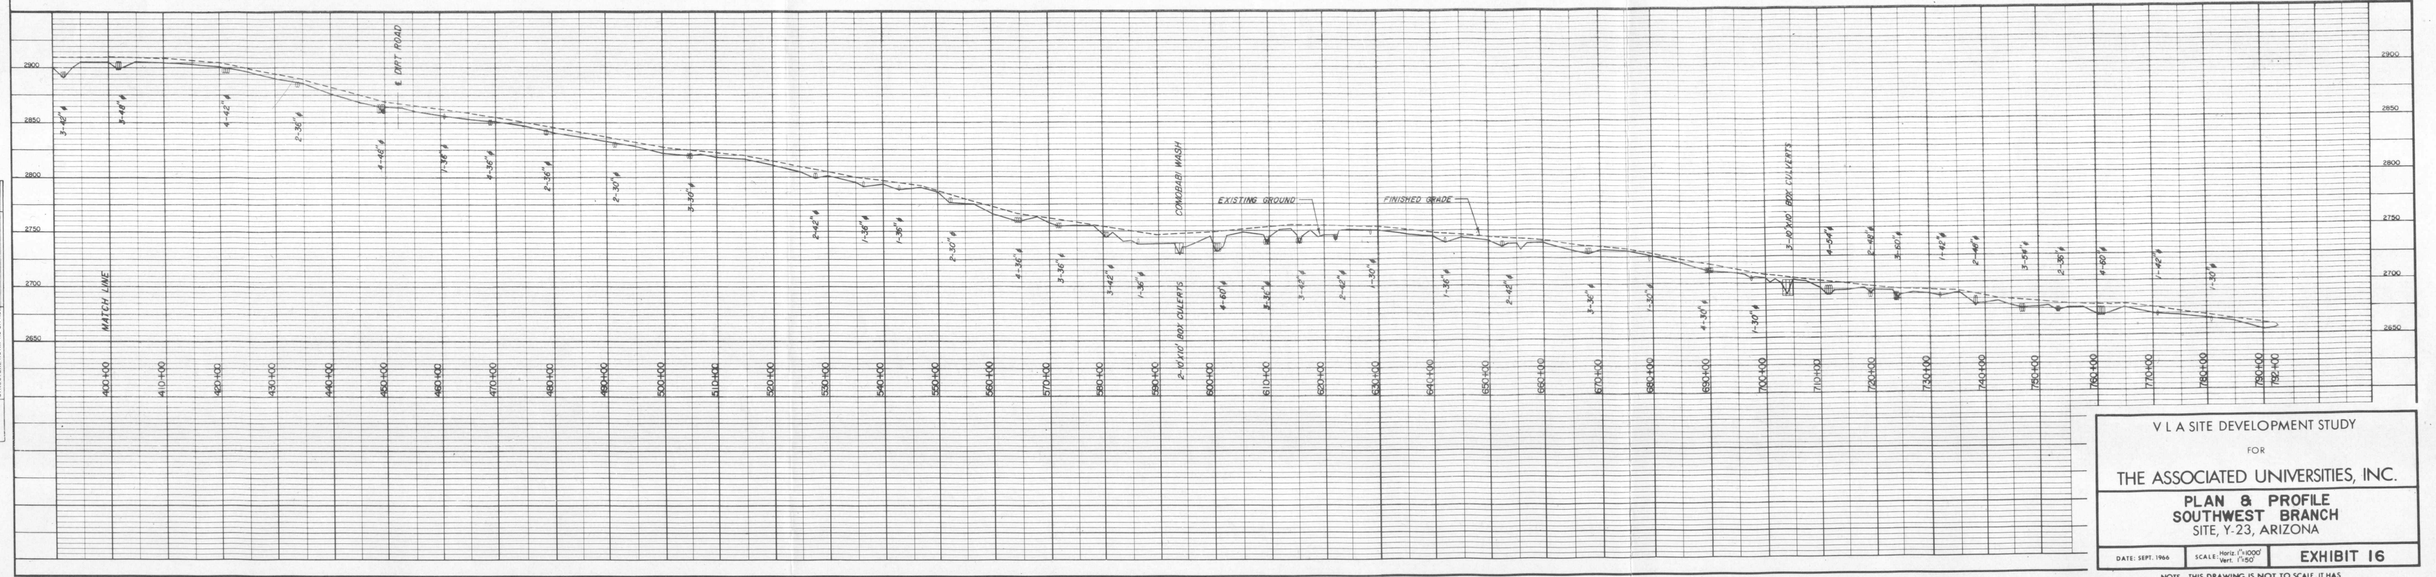

PLAN

		BY	DATE
SURVEYED			
PLOTTED			
NOTE BOOK	PLOTTING CHECKED		
NO.	R/T OF WAY CHECKED		

PROFILE

		BY	DATE
SURVEYED			
PLOTTED			
NOTE BOOK	H & V SCALES NOTED		
NO.	STRUCTURE NOTATIONS CHKD.		

LIMBAUGH ENGINEERS, INC.
TUCSON, ARIZONA
CIVIL ENGINEERS and SURVEYORS

V L A SITE DEVELOPMENT STUDY


FOR

THE ASSOCIATED UNIVERSITIES, INC.

PLAN & PROFILE
SOUTHWEST BRANCH
SITE, Y-23, ARIZONA

DATE: SEPT. 1966	SCALE: Horiz. 1"=1000' Vert. 1"=50'	EXHIBIT 16

NOTE: THIS DRAWING IS NOT TO SCALE. IT HAS BEEN REDUCED FROM THE ORIGINAL

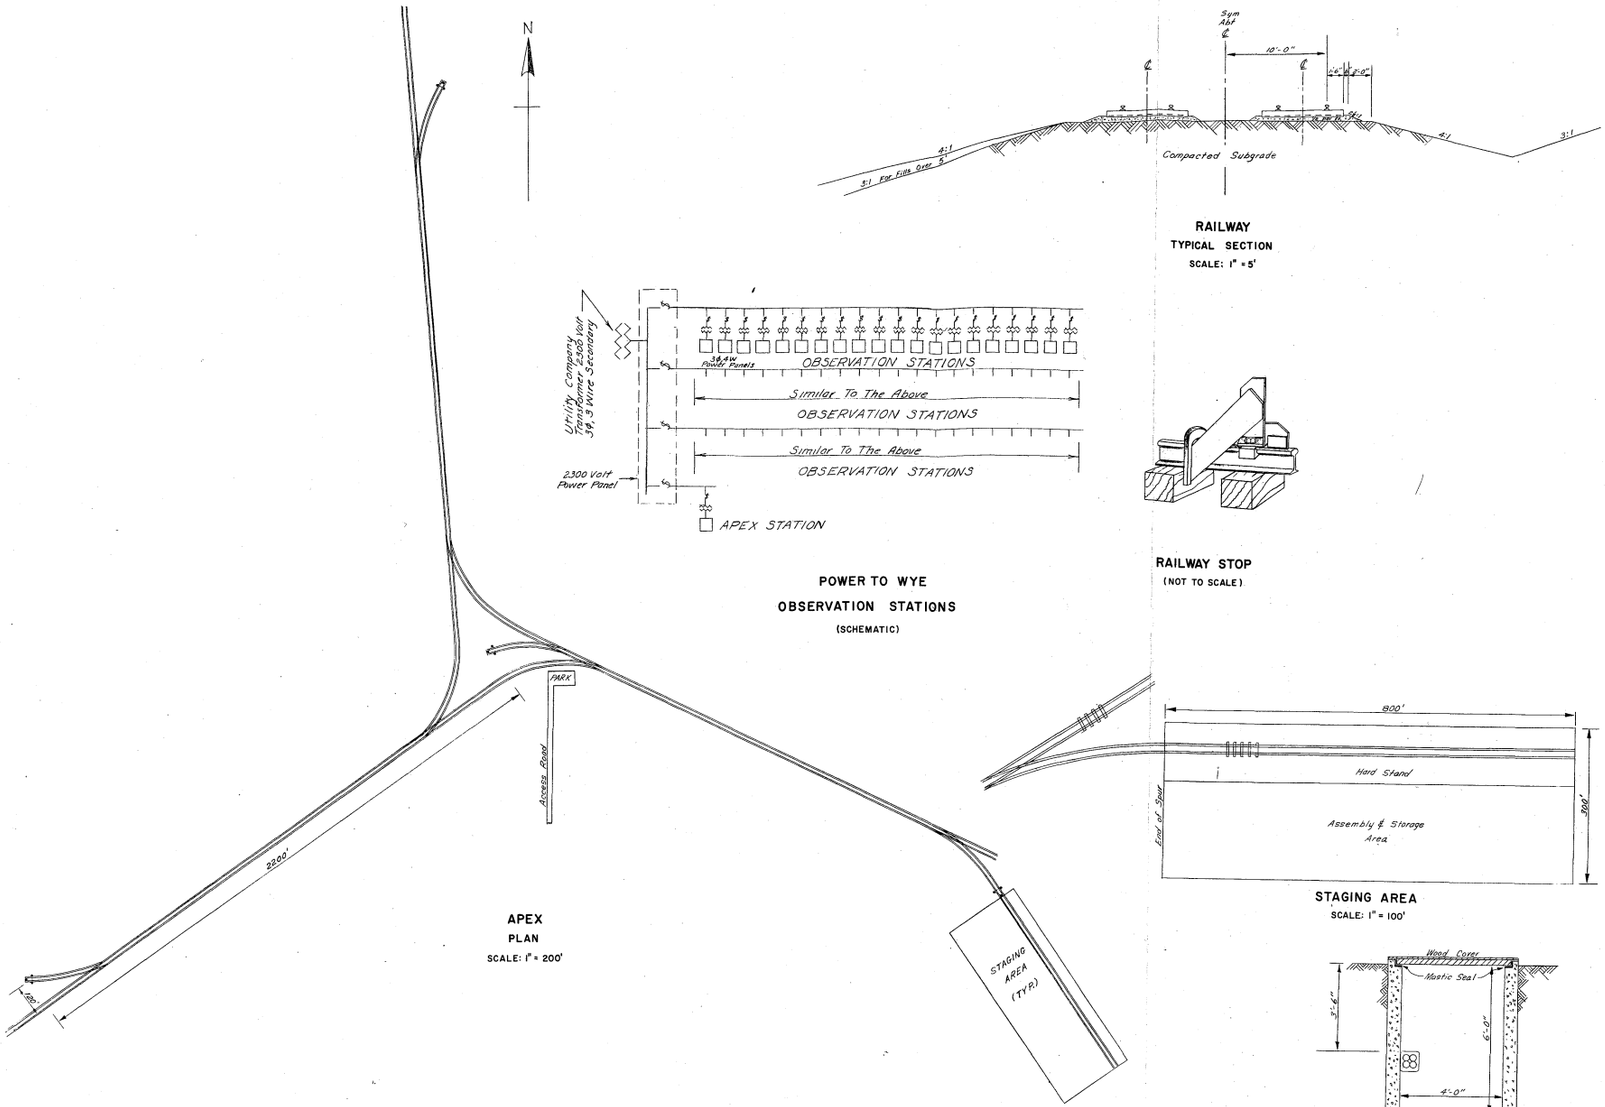

RAILWAY
TYPICAL SECTION
SCALE: 1" = 5'

POWER TO WYE
OBSERVATION STATIONS
(SCHEMATIC)

RAILWAY STOP
(NOT TO SCALE)

APEX
PLAN
SCALE: 1" = 200'

STAGING AREA
SCALE: 1" = 100'

MANHOLE
SECTION A-A
SCALE: 1" = 2'

VAULT
PLAN VIEW
SCALE: 1" = 2'

MULTIPLE DUCT CONDUIT MANHOLE
PLAN VIEW
SCALE: 1" = 2'

TYPICAL SPUR
PLAN
SCALE: 1" = 20'


LIMBAUGH ENGINEERS, INC.

V L A SITE DEVELOPMENT STUDY
FOR
THE ASSOCIATED UNIVERSITIES, INC.


RAILWAY PLAN & DETAILS


DATE: SEPT. 1966 | SCALE: AS SHOWN | **EXHIBIT 17**

NOTE: THIS DRAWING IS NOT TO SCALE, IT HAS BEEN REDUCED FROM THE ORIGINAL

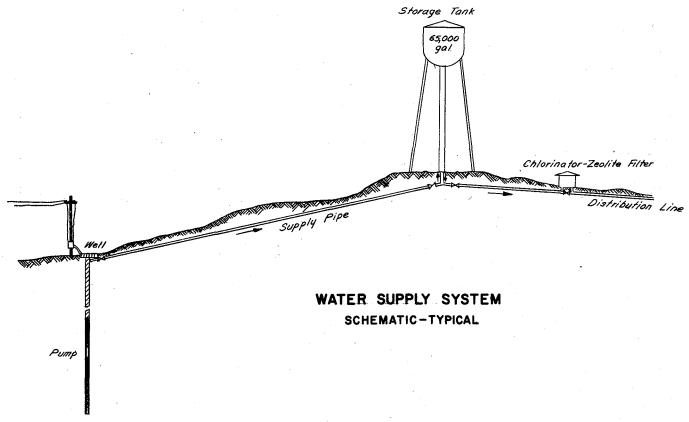


WATER SUPPLY SYSTEM
SCHEMATIC-TYPICAL

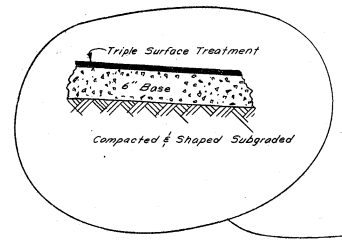


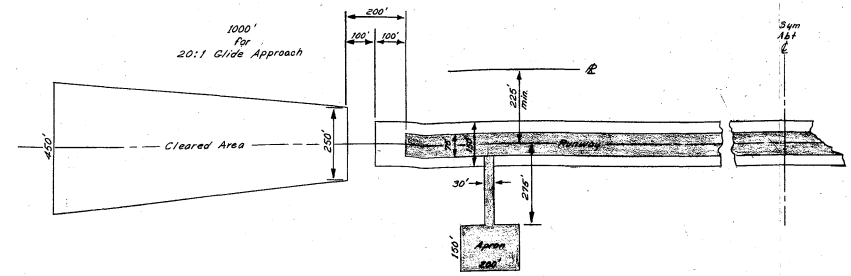


AIRSTRIP
PLAN TYPICAL
SCALE: 1" = 200'

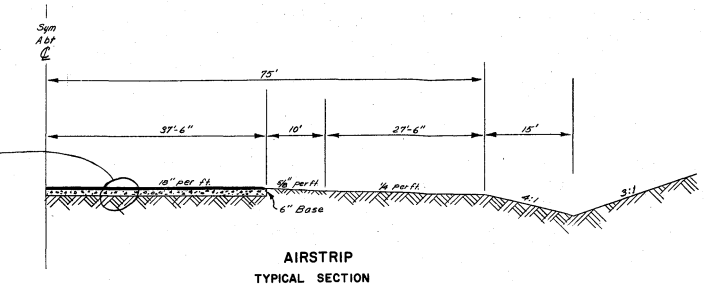


AIRSTRIP
TYPICAL SECTION
SCALE: 1" = 10'

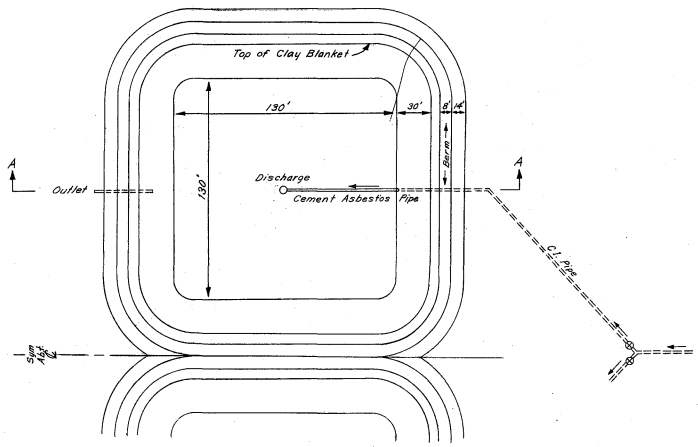

SEWAGE LAGOONS
PLAN
(NOT TO SCALE)

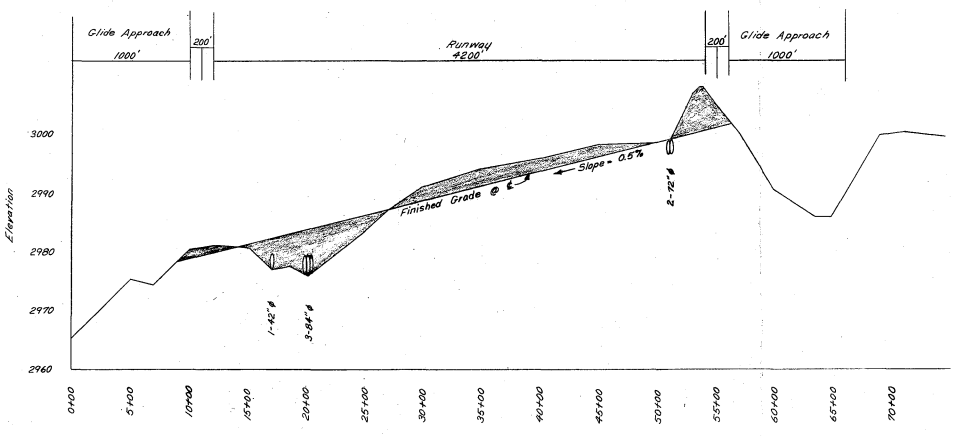


Y 23
AIRSTRIP
PROFILE

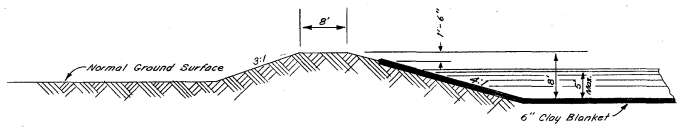


LAGOON BERM
TYPICAL SECTION
(NOT TO SCALE)



SEWAGE LAGOON
SECTION A-A

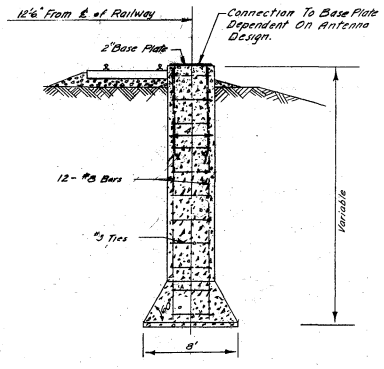

OBSERVATION STATION FOUNDATION
TYPICAL SECTION
(NOT TO SCALE)

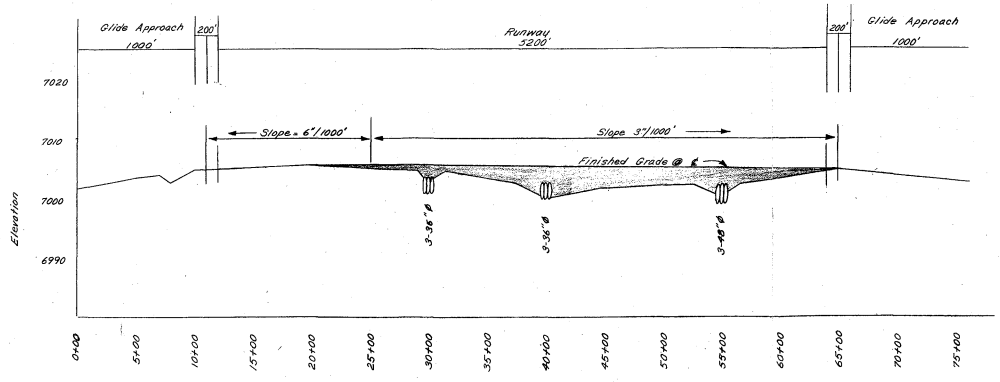

Y 15
AIRSTRIP
PROFILE


LIMBAUGH ENGINEERS, INC.

V L A SITE DEVELOPMENT STUDY
FOR
THE ASSOCIATED UNIVERSITIES, INC.


TYPICAL SECTIONS

DATE: SEPT. 1986 | SCALE: AS SHOWN | EXHIBIT 18


NOTE: THIS DRAWING IS NOT TO SCALE, IT HAS BEEN REDUCED FROM THE ORIGINAL

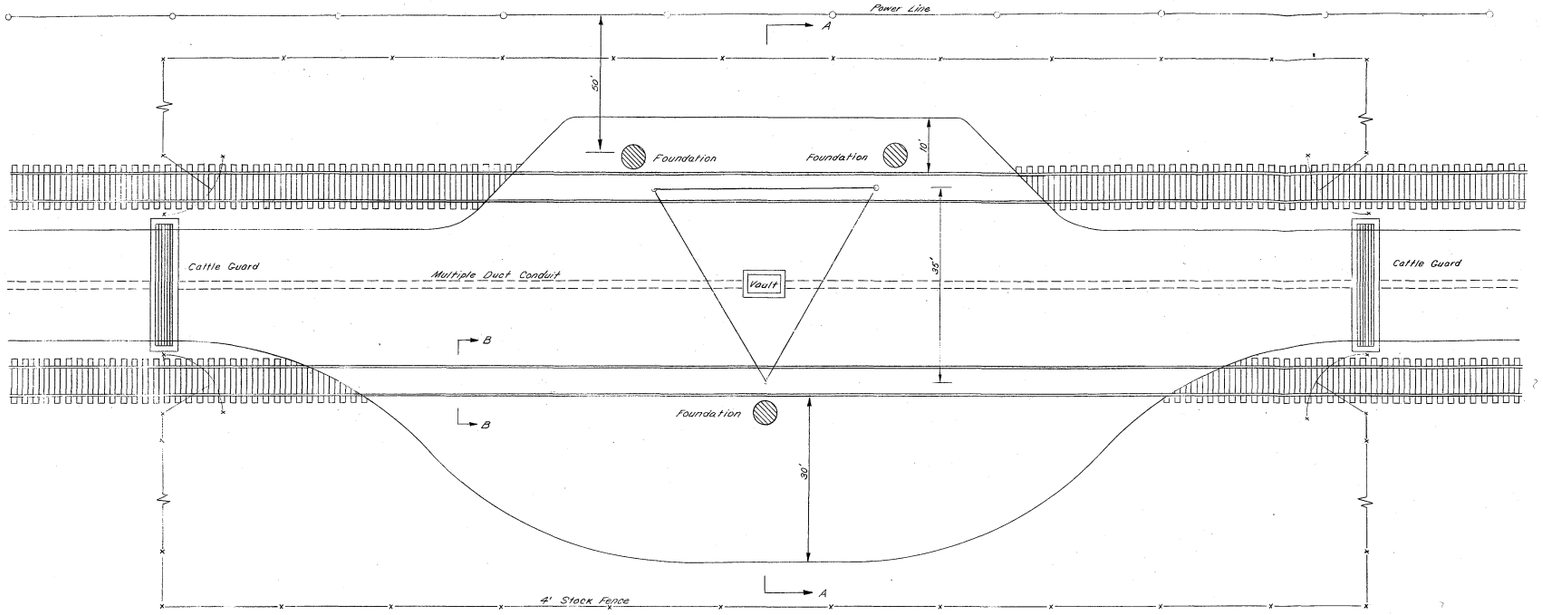


OBSERVATION STATION
TYPICAL PLAN
SCALE: 1" = 10'
ALTERNATE I

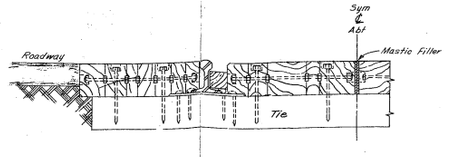


RAILWAY CROSSING
SECTION A-A

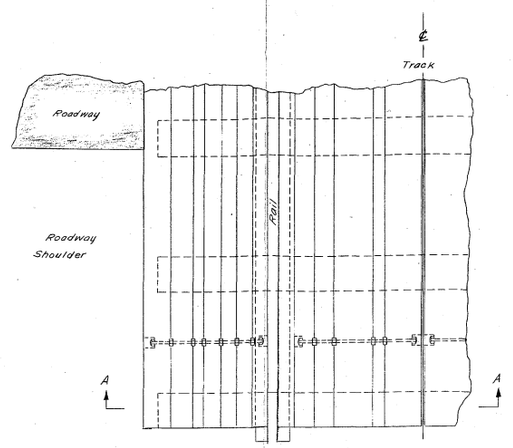


PREFABRICATED SECTIONAL TREATED
TIMBER RAILWAY CROSSING
(NOT TO SCALE)

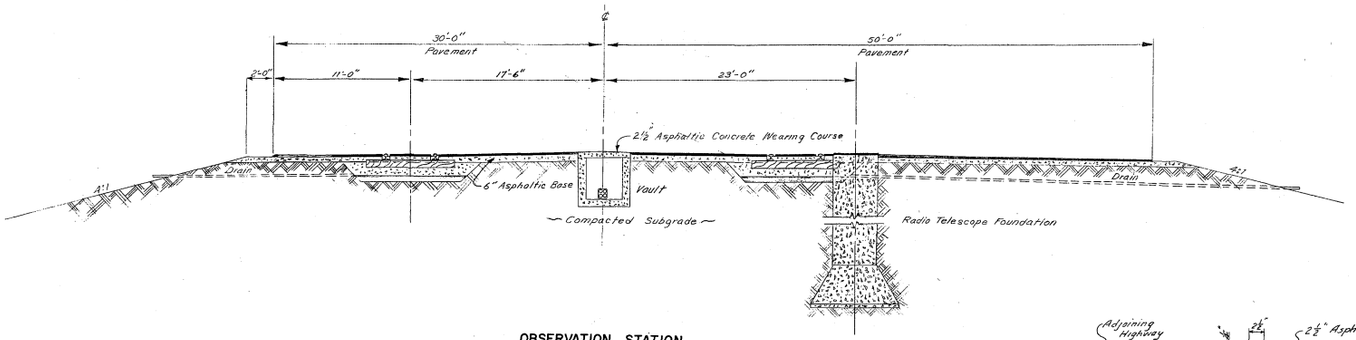


OBSERVATION STATION
SECTION A-A
SCALE: 1" = 5'
ALTERNATE I

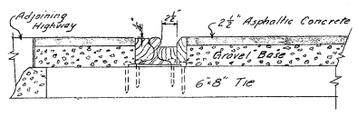


BITUMINOUS RAILWAY CROSSING
TYPICAL
(NOT TO SCALE)

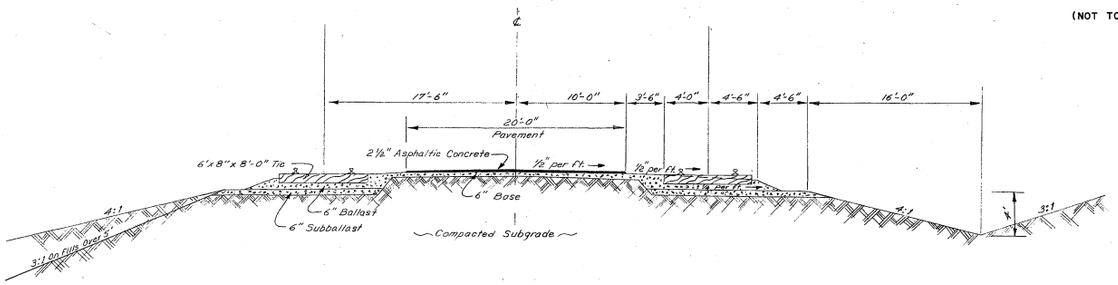


RAILWAY
TYPICAL SECTION
SCALE: 1" = 5'
ALTERNATE I

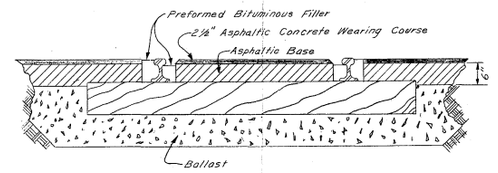

OBSERVATION STATION
SECTION B-B
(NOT TO SCALE)
ALTERNATE I

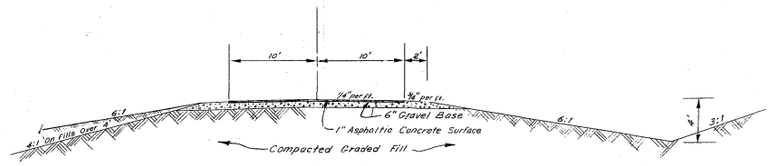

ACCESS ROAD
TYPICAL SECTION
(NOT TO SCALE)

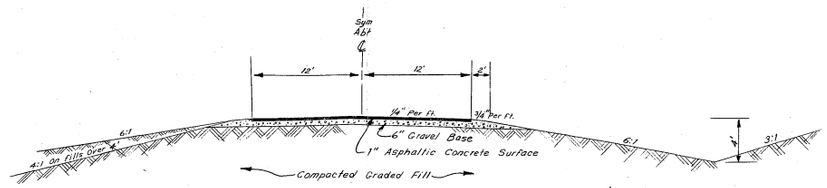

ENTRANCE ROAD
TYPICAL SECTION
(NOT TO SCALE)


V L A SITE DEVELOPMENT STUDY
FOR
THE ASSOCIATED UNIVERSITIES, INC.

LIMBAUGH ENGINEERS, INC.

ALTERNATE NO. 1 & SECTIONS

DATE: SEPT. 1986 | SCALE: AS SHOWN | EXHIBIT 19

NOTE: THIS DRAWING IS NOT TO SCALE. IT HAS BEEN REDUCED FROM THE ORIGINAL

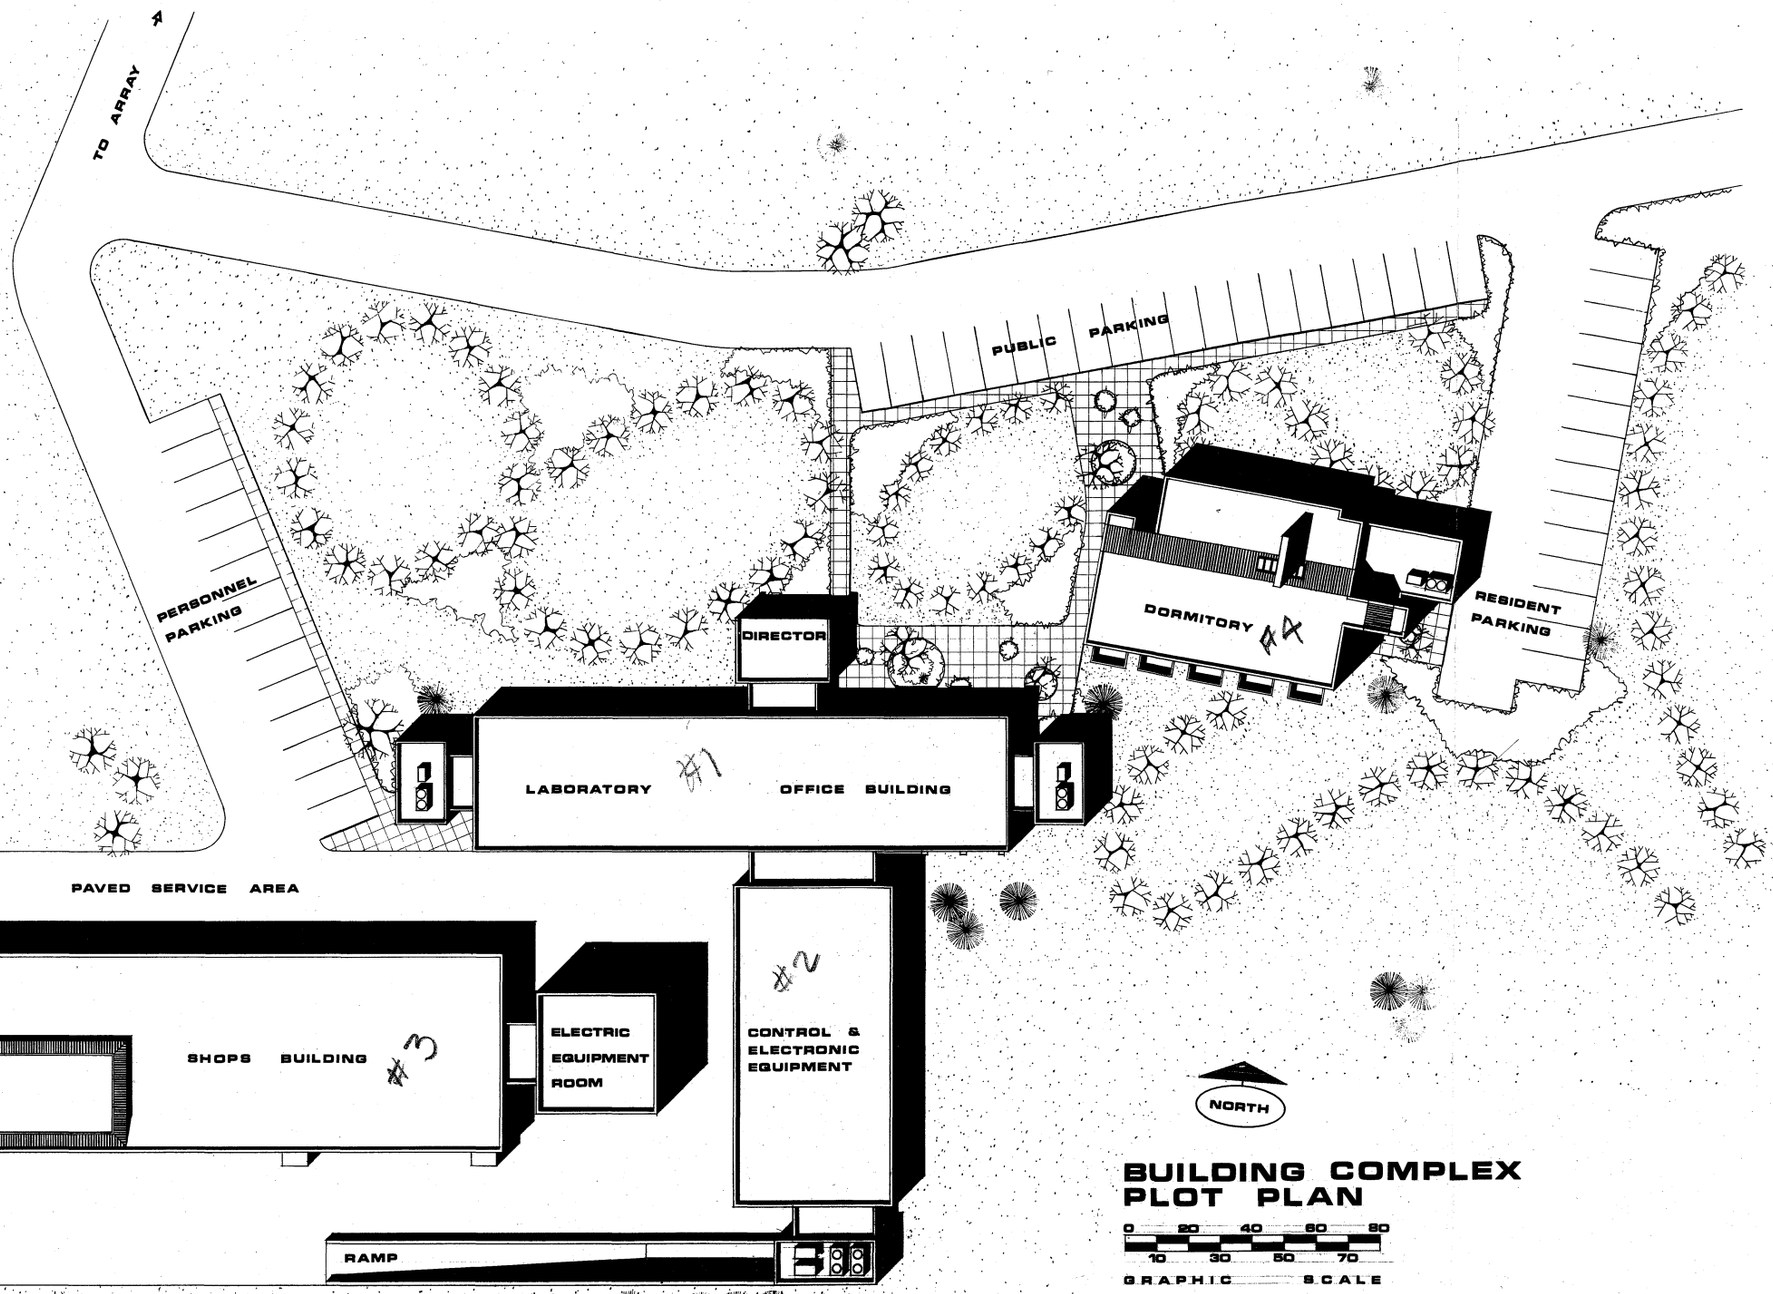

BUILDING COMPLEX PLOT PLAN


0 20 40 60 80
10 30 50 70
GRAPHIC SCALE


LIMBAUGH ENGINEERS, INC.

[illegible]


V L A SITE DEVELOPMENT STUDY
FOR
THE ASSOCIATED UNIVERSITIES, INC.
BUILDING COMPLEX PLOT PLAN
DATE: SEPT. 1966 | SCALE: 1" = 20'-0" | EXHIBIT 20

NOTE: IT HAS

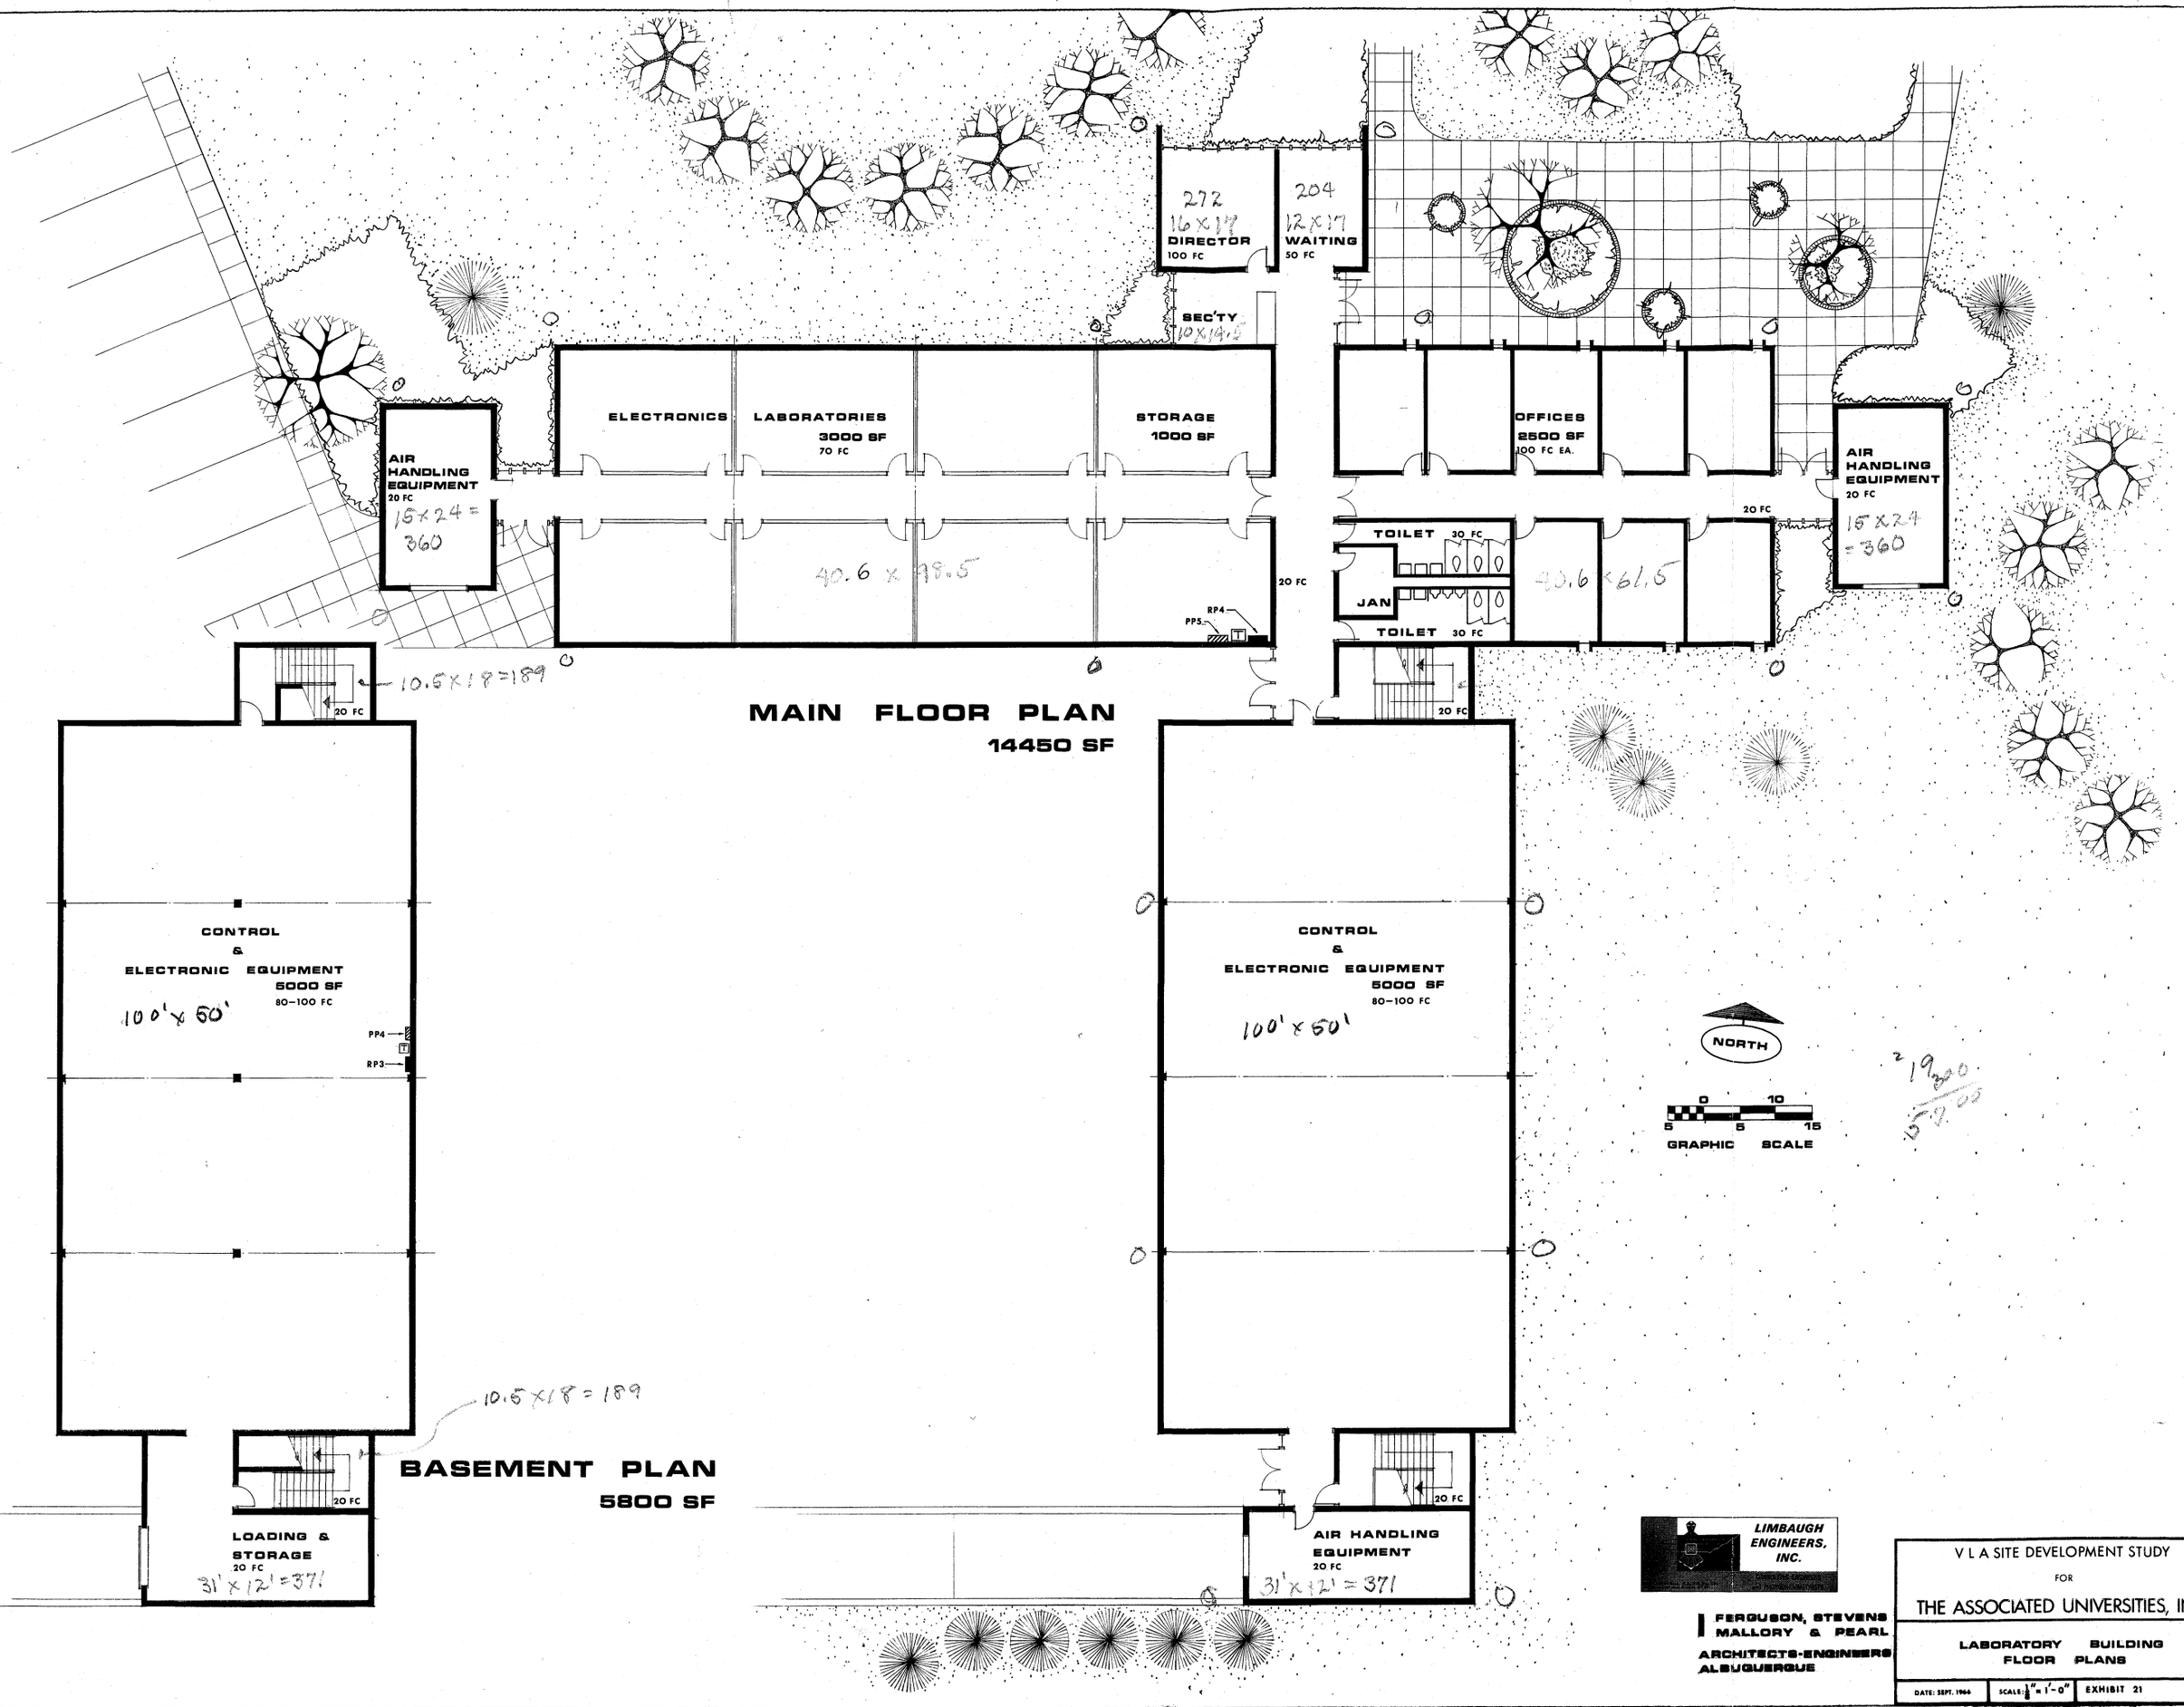

272
16 X 19
DIRECTOR
100 FC
204
12 X 17
WAITING
50 FC
SEC'TY
10 X 14.5
ELECTRONICS
LABORATORIES
3000 SF
70 FC
STORAGE
1000 SF
OFFICES
2500 SF
100 FC EA.
AIR HANDLING EQUIPMENT
20 FC
15 X 24 = 360
AIR HANDLING EQUIPMENT
20 FC
15 X 24 = 360
40.6 X 99.5
40.6 X 61.5
20 FC
TOILET
30 FC
JAN
TOILET
30 FC
RP4
PP5
MAIN FLOOR PLAN
14450 SF
10.5 X 18 = 189
20 FC
CONTROL
&
ELECTRONIC EQUIPMENT
5000 SF
80–100 FC
100' X 50'
PP4
RP3
CONTROL
&
ELECTRONIC EQUIPMENT
5000 SF
80–100 FC
100' X 50'
10.5 X 18 = 189
BASEMENT PLAN
5800 SF
LOADING &
STORAGE
20 FC
31' X 12' = 371
AIR HANDLING
EQUIPMENT
20 FC
31' X 12' = 371
NORTH
0 10
5 5 15
GRAPHIC SCALE
2 19,200 / 5,000
LIMBAUGH ENGINEERS, INC.
FERGUSON, STEVENS MALLORY & PEARL
ARCHITECTS-ENGINEERS
ALBUQUERQUE
V L A SITE DEVELOPMENT STUDY
FOR
THE ASSOCIATED UNIVERSITIES, INC.
LABORATORY BUILDING
FLOOR PLANS
DATE: SEPT. 1966
SCALE: 1/8" = 1'-0"
EXHIBIT 21
NOTE: THIS DRAWING IS NOT TO SCALE, IT HAS BEEN REDUCED FROM THE ORIGINAL

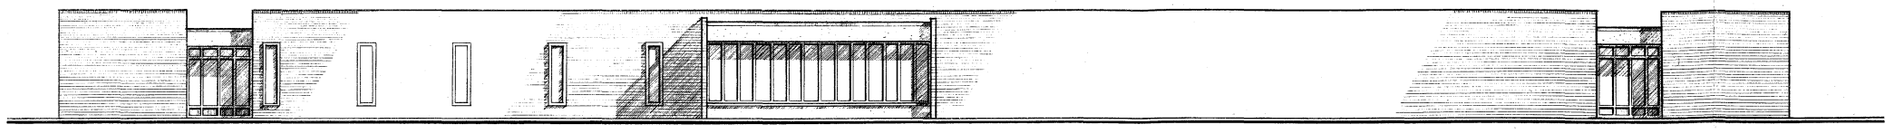

NORTH ELEVATION

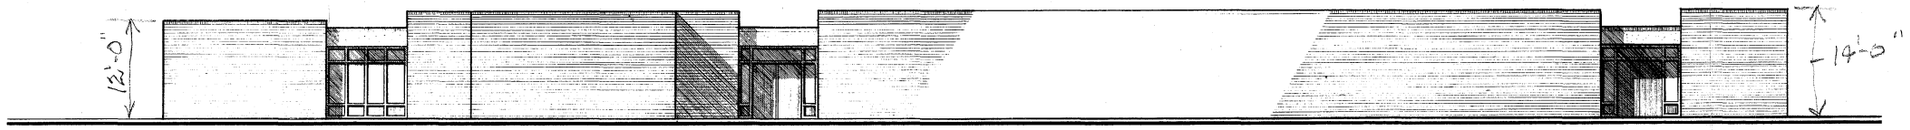

WEST ELEVATION

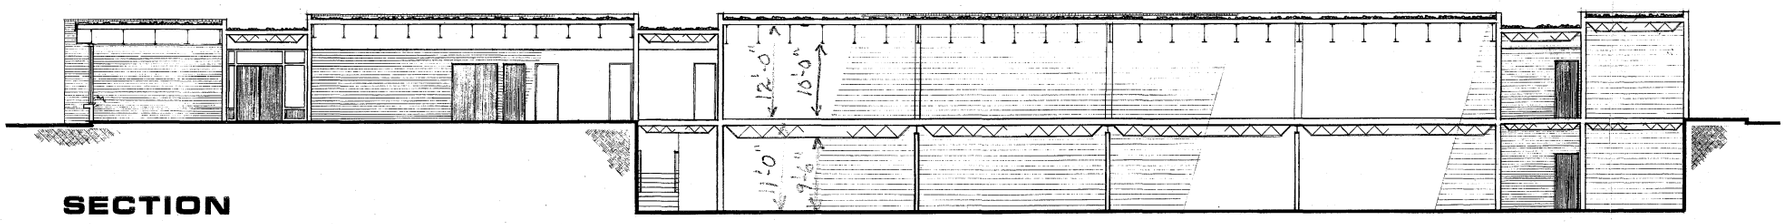

SECTION

NORTH

0 10
5 5 15
GRAPHIC SCALE

LIMBAUGH ENGINEERS, INC.


FERGUSON, STEVENS MALLORY & PEARL
ARCHITECTS-ENGINEERS
ALBUQUERQUE

V L A SITE DEVELOPMENT STUDY
FOR
THE ASSOCIATED UNIVERSITIES, INC.


LABORATORY BUILDING
ELEVATIONS & SECTION

DATE: SEPT. 1966 | SCALE: 1/8" = 1'-0" | EXHIBIT 22


NOTE: THIS DRAWING IS NOT TO SCALE. IT HAS BEEN REDUCED FROM THE ORIGINAL.

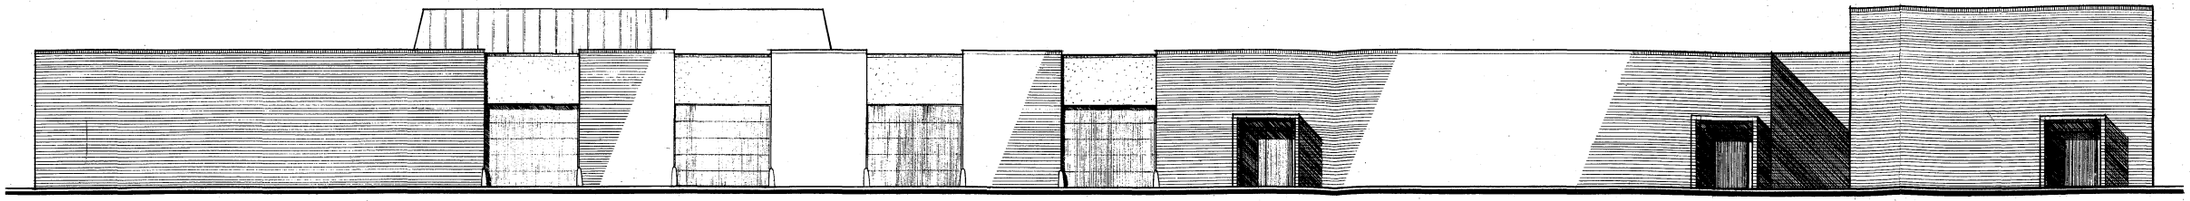


SOUTH ELEVATION

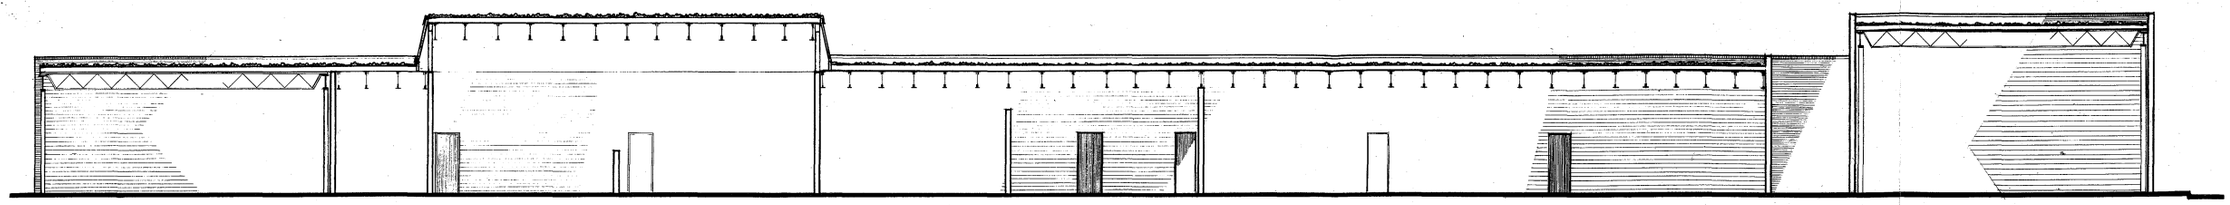

LONGITUDINAL SECTION

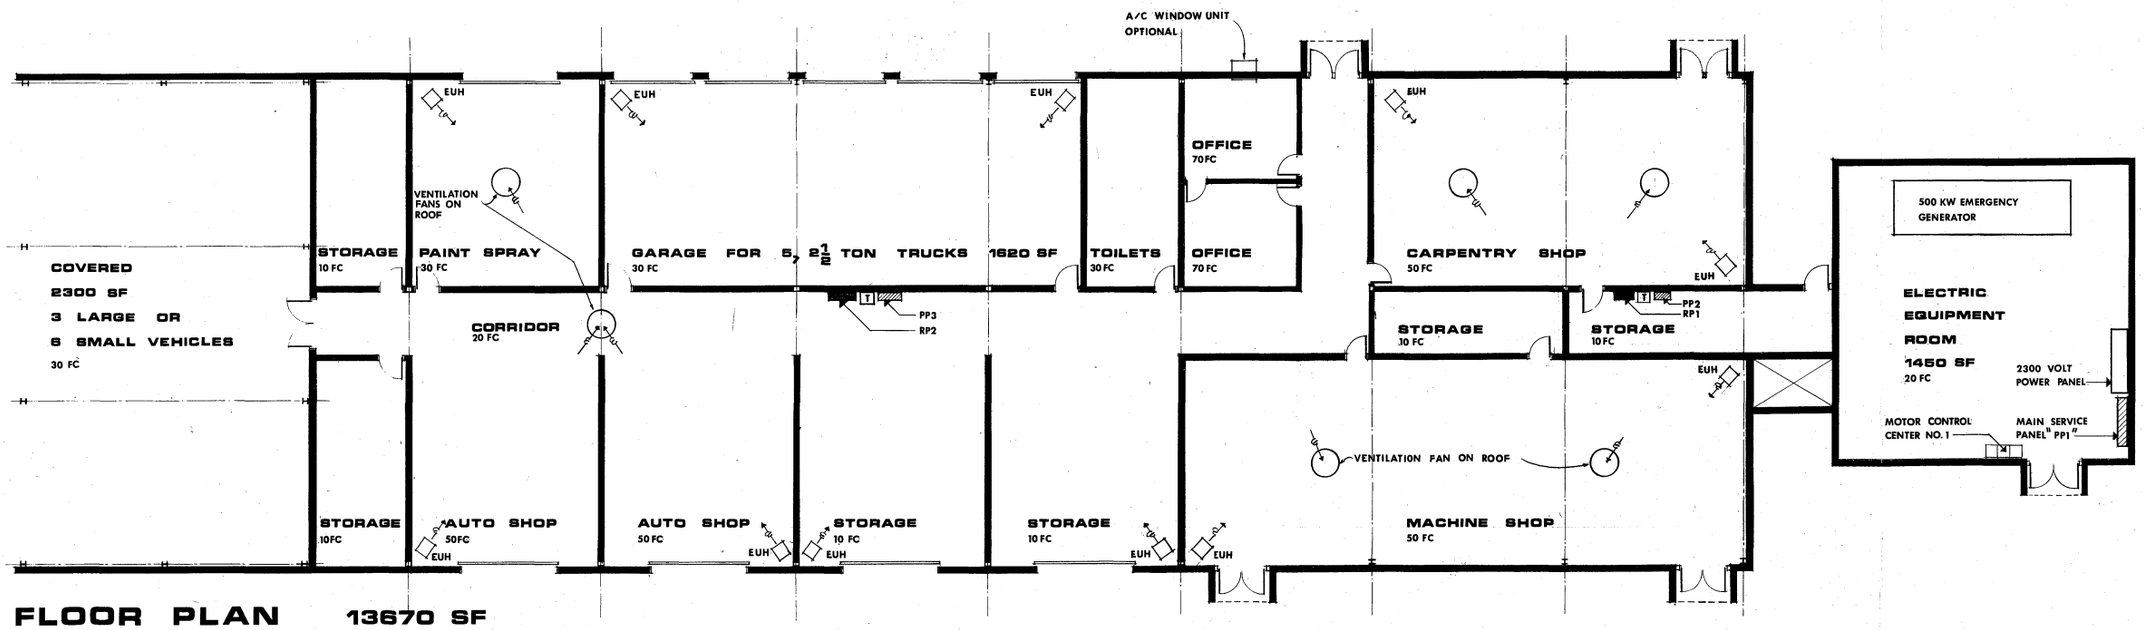

FLOOR PLAN 13670 SF

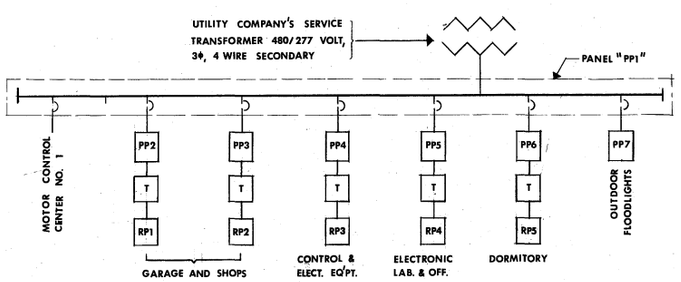

ELECTRIC DIAGRAM

480/277 V, 3φ, 4W PANELBOARD
T 480/120/208 V, 3φ, 4W TRANSFORMER
120/208 V, 3φ, 4W PANELBOARD

NORTH

GRAPHIC SCALE 0 5 10 15

LIMBAUGH ENGINEERS, INC.

PERKINS, STEVENS MALLORY & PEARL


V L A SITE DEVELOPMENT STUDY
FOR
THE ASSOCIATED UNIVERSITIES, INC.
SHOPS BUILDING, GARAGES, & CENTRAL POWER PLANT
PLAN, ELEVATION & SECTION

EXHIBIT 25


300 G W

Bldg. #3.

0 15 30 45 60 75 90 105 120 135 150

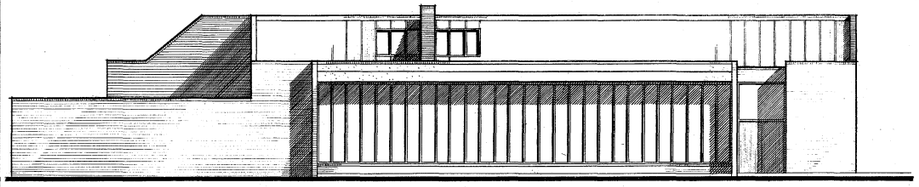


NORTH ELEVATION

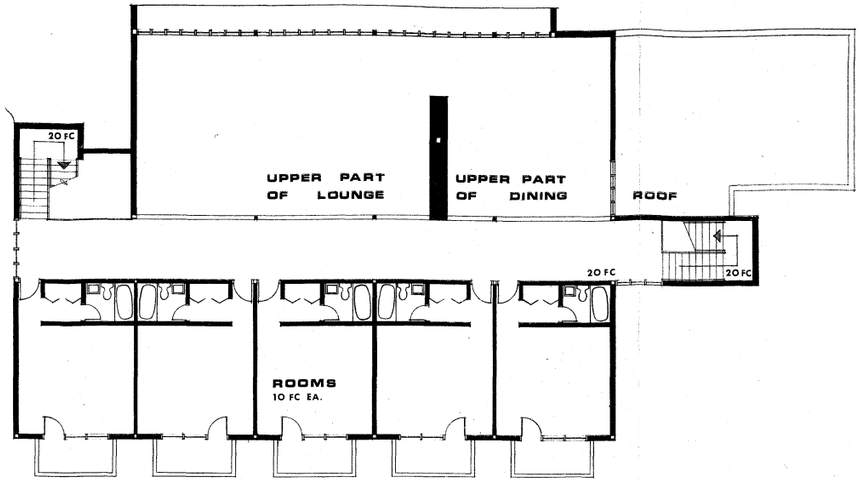

UPPER FLOOR PLAN 2800 SF



CROSS SECTION

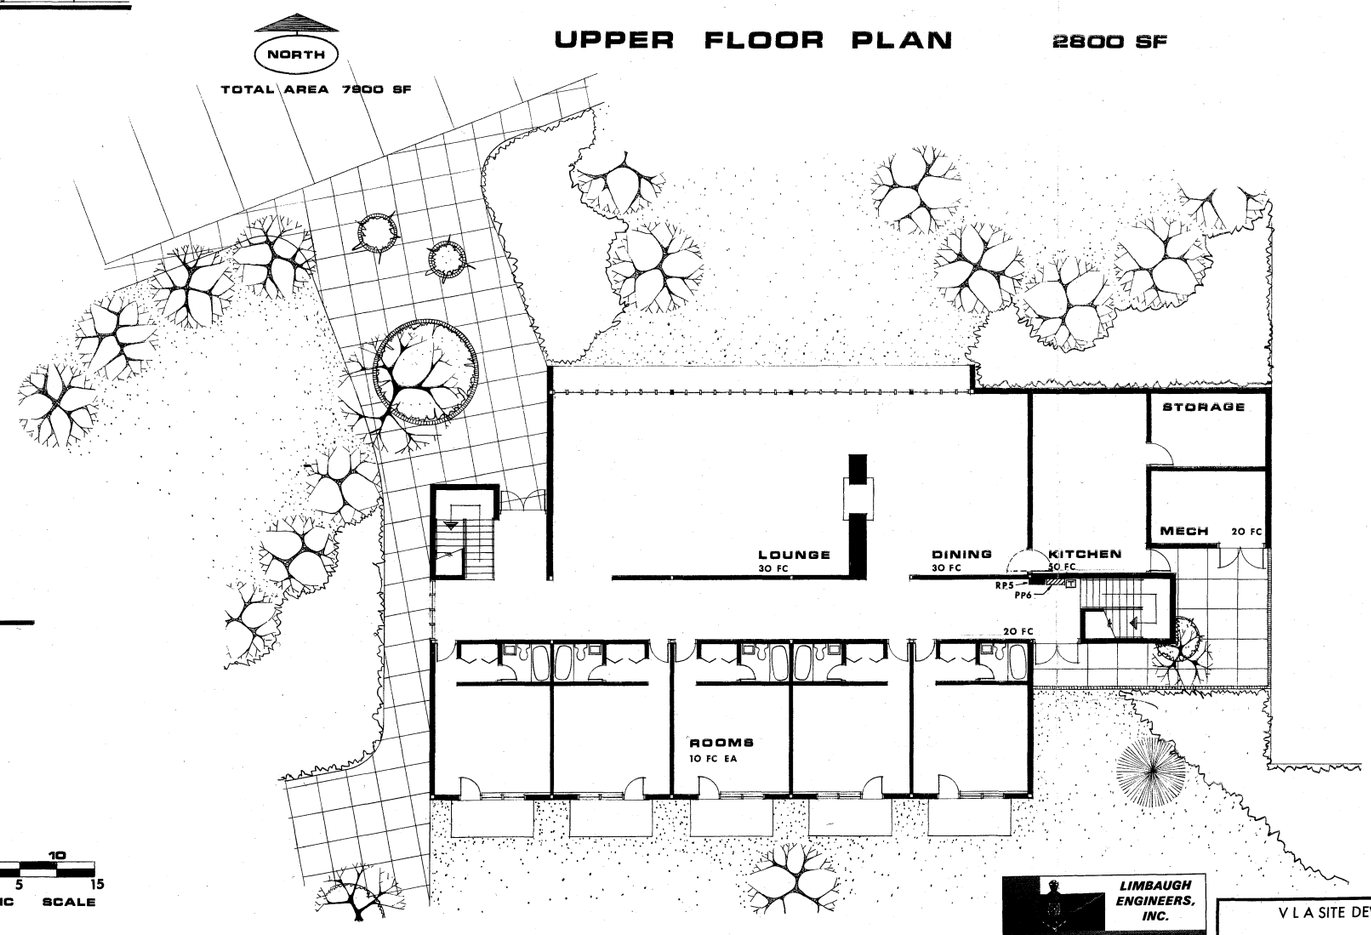

1500 w.

0 10
5 5 15
GRAPHIC SCALE

GROUND FLOOR PLAN 5100 SF

LIMBAUGH ENGINEERS, INC.

FERGUSON, STEVENS MALLORY & PEARL
ARCHITECTS-ENGINEERS
ALBUQUERQUE

NOTE: THIS DRAWING IS NOT TO SCALE, IT HAS BEEN REDUCED FROM THE ORIGINAL

V L A SITE DEVELOPMENT STUDY
FOR
THE ASSOCIATED UNIVERSITIES, INC.
DORMITORY BUILDING
PLAN ELEVATION & SECTION

DATE: SEPT. 1966 | SCALE: 1" = 1'-0" | EXHIBIT 24